STATE	PROJECT NUMBER	SHEET NO.	TOTAL SHEETS
GA.	NHS-M001-00(732)	124	159

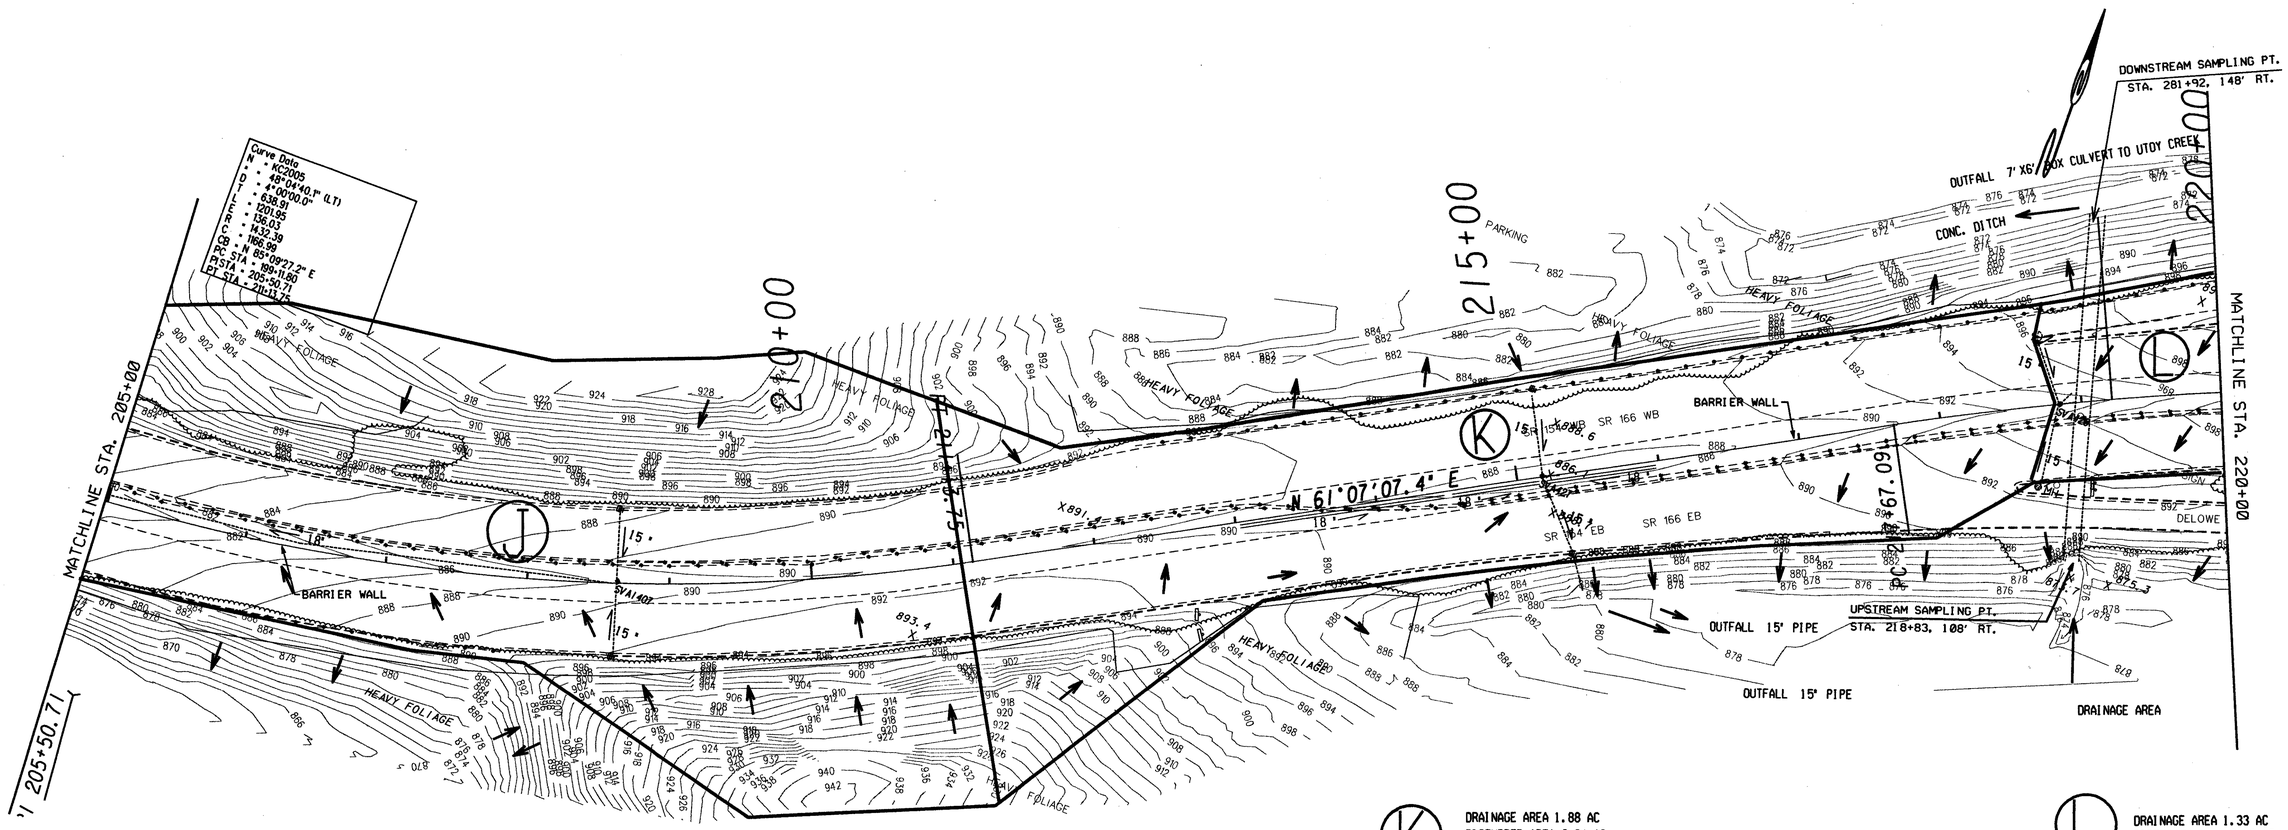

J — DRAINAGE AREA 8.10 AC
DISTURBED AREA 2.45 AC
PRE-CONST RUNOFF COFF. 0.55
POST CONST RUNOFF COFF. 0.68

K — DRAINAGE AREA 1.88 AC
DISTURBED AREA 0.64 AC
PRE-CONST RUNOFF COFF. 0.60
POST CONST RUNOFF COFF. 0.83

L — DRAINAGE AREA 1.33 AC
DISTURBED AREA 0.32 AC
PRE-CONST RUNOFF COFF. 0.70
POST CONST RUNOFF COFF. 0.95

SCALE IN FEET
0 50 100 200

STATE ROUTE 166 - LANGFORD PKWY
MEDIAN IMPROVEMENT

DRAINAGE AREA MAP

SHEET NO.
9 OF 18