STATE	PROJECT NUMBER	SHEET NO.	TOTAL SHEETS
GA.	NHS-M001-00(732)	129	159

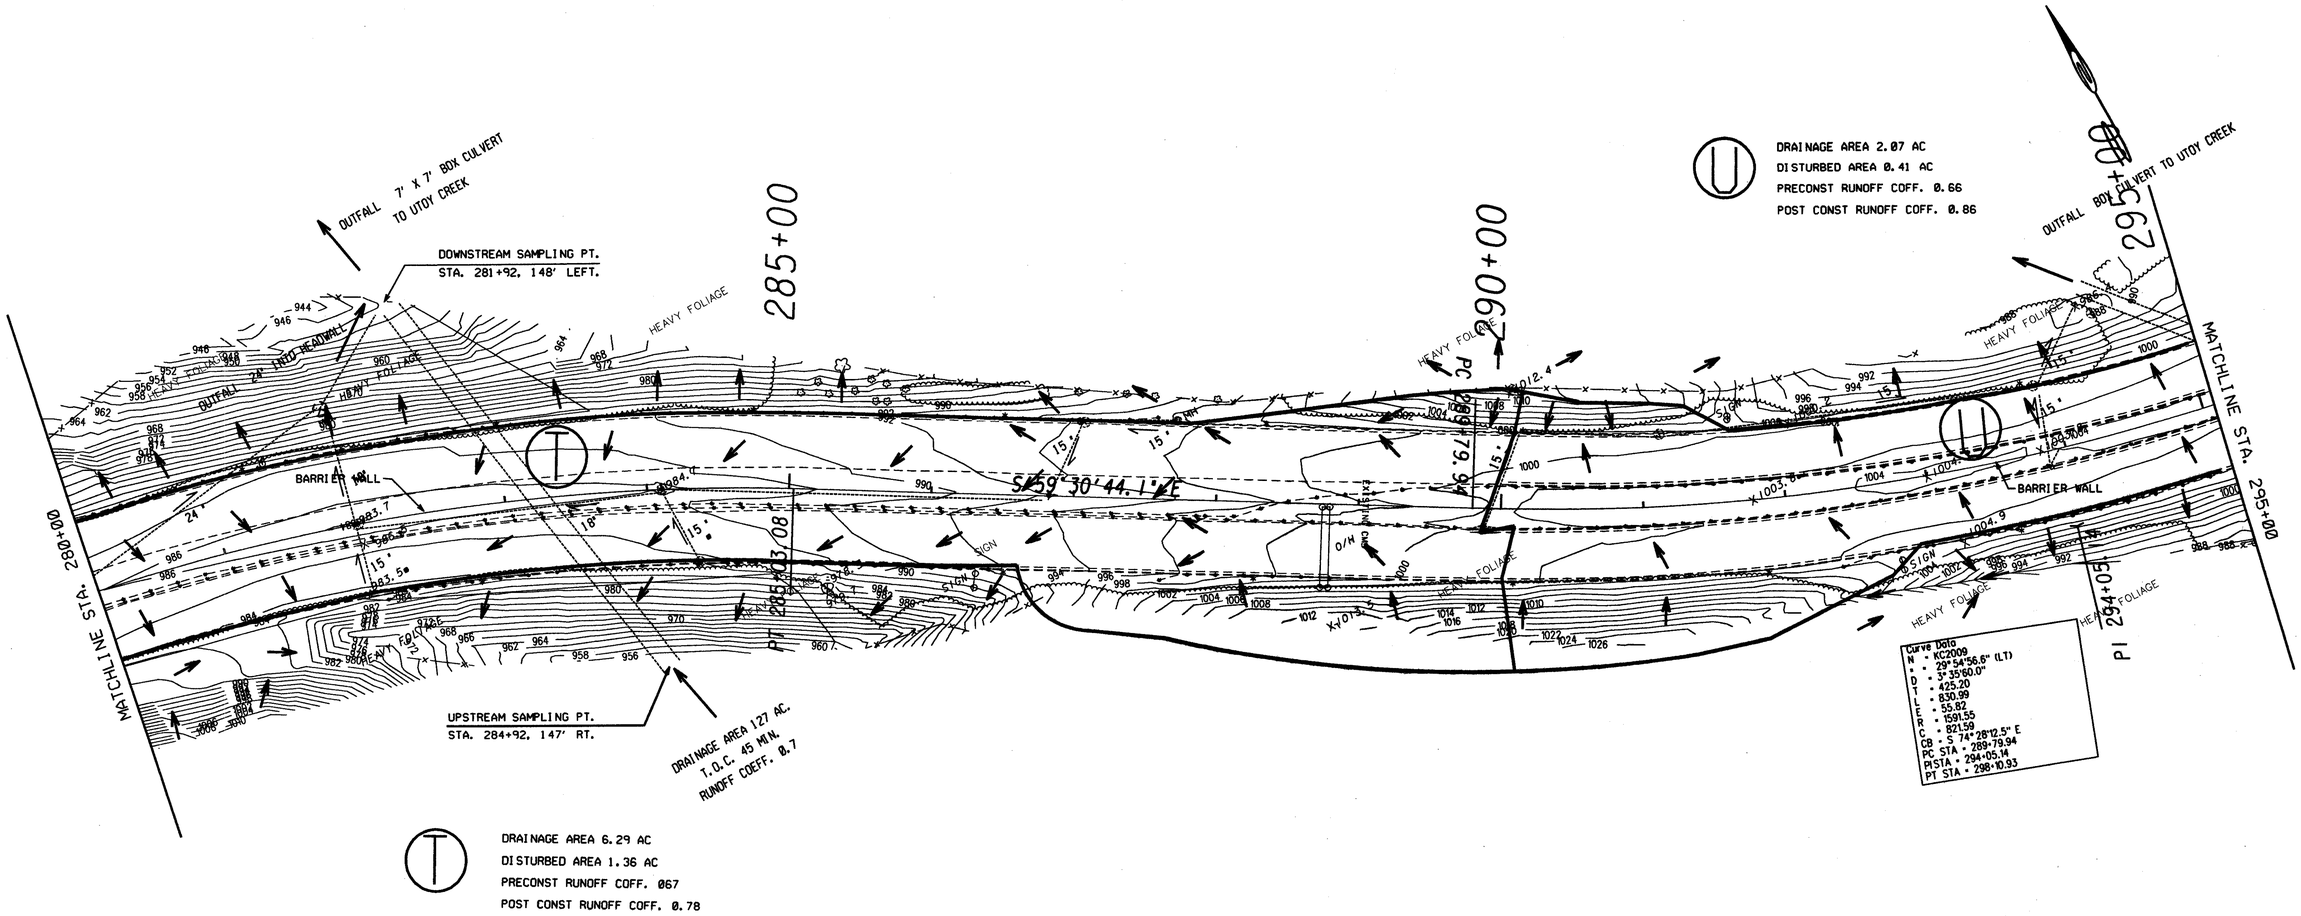

DRAINAGE AREA 6.29 AC
DISTURBED AREA 1.36 AC
PRECONST RUNOFF COFF. 067
POST CONST RUNOFF COFF. 0.78

SCALE IN FEET
0 50 100 200

STATE ROUTE 166 - LANGFORD PKWY
MEDIAN IMPROVEMENT

DRAINAGE AREA MAP

SHEET NO. 14 OF 18