STATE	PROJECT NUMBER	SHEET NO.	TOTAL SHEETS
GA.	NHS-M001-00(732)	131	159

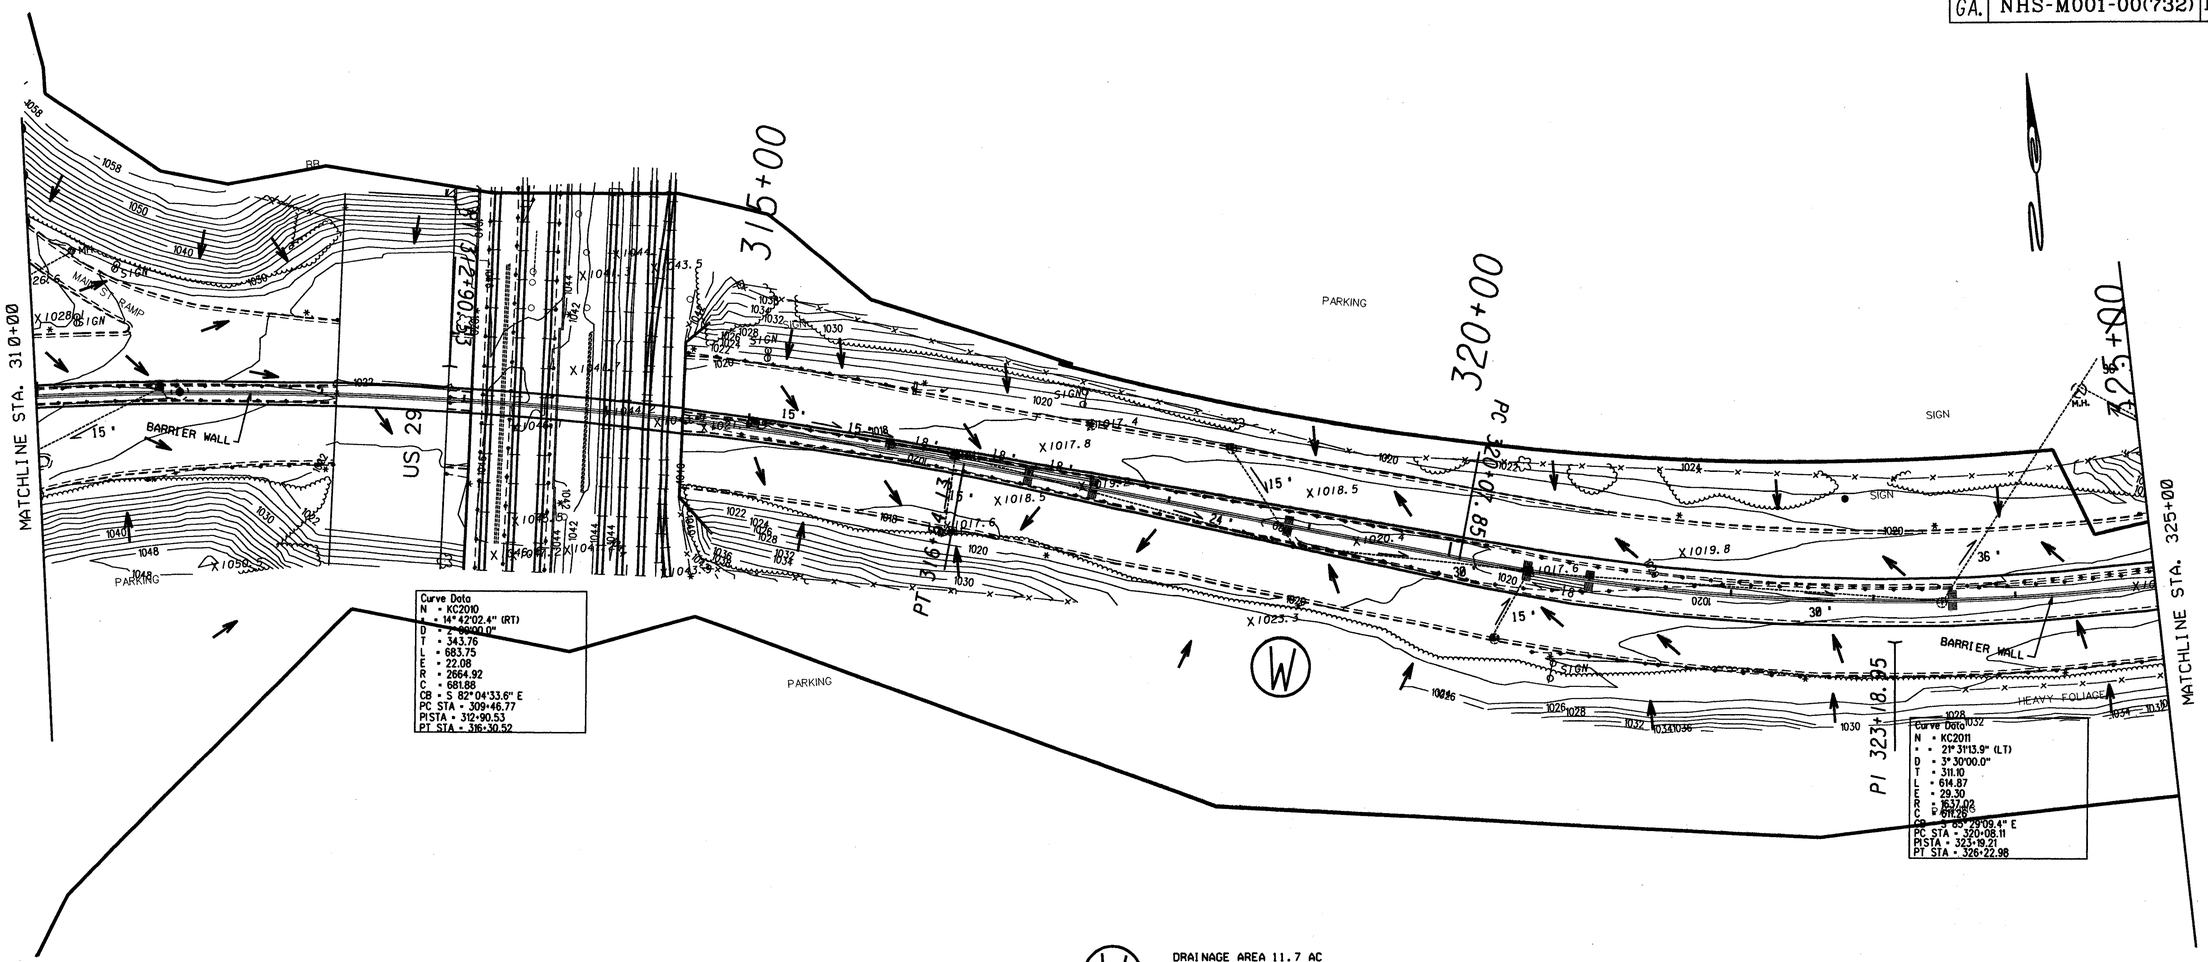

DRAINAGE AREA 11.7 AC
DISTURBED AREA 0.71 AC
PRECONST RUNOFF COFF. 0.79
POST CONST RUNOFF COFF. 0.81

SCALE IN FEET
0 50 100 200

STATE ROUTE 166 - LANGFORD PKWY
MEDIAN IMPROVEMENT

DRAINAGE AREA MAP

SHEET NO.
16 OF 18