STATE	PROJECT NUMBER	SHEET NO.	TOTAL SHEETS
GA.	NHS-M001-00(732)	133	159

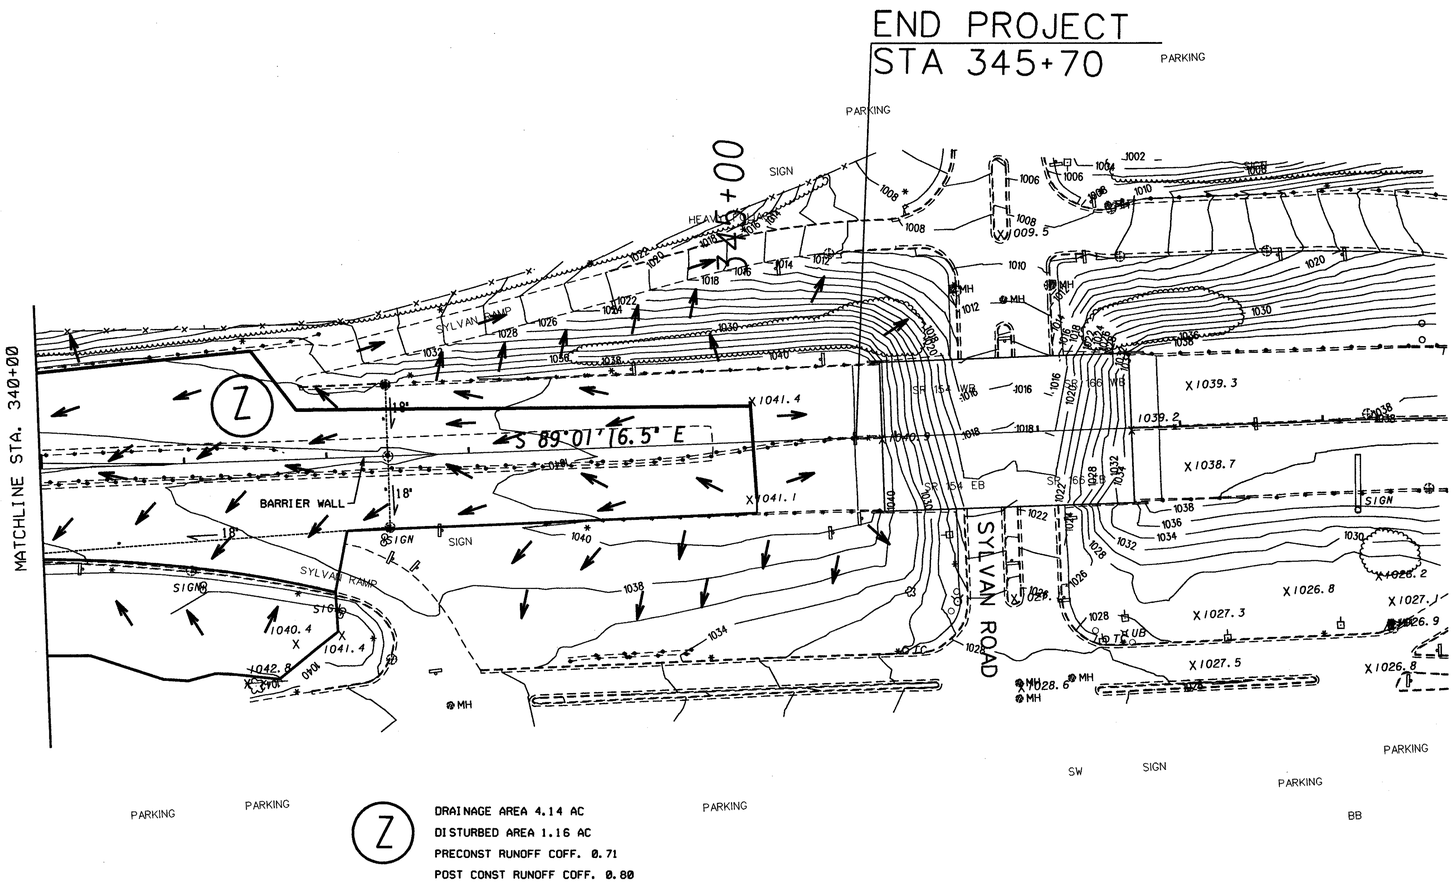

Z

DRAINAGE AREA 4.14 AC
DISTURBED AREA 1.16 AC
PRECONST RUNOFF COFF. 0.71
POST CONST RUNOFF COFF. 0.80

SCALE IN FEET
0 50 100 200

STATE ROUTE 166 - LANGFORD PKWY
MEDIAN IMPROVEMENT

DRAINAGE AREA MAP

SHEET NO.
18 OF 18