STATE	PROJECT NUMBER	SHEET NO.	TOTAL SHEETS
GA.	NHS-M001-00(732)	144	159

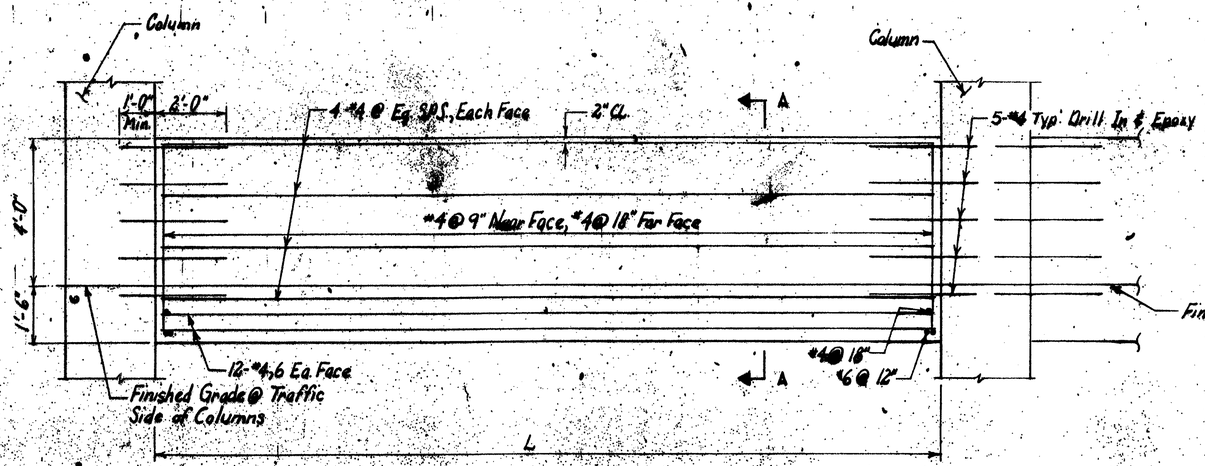

Elevation
Between Columns
No Scale

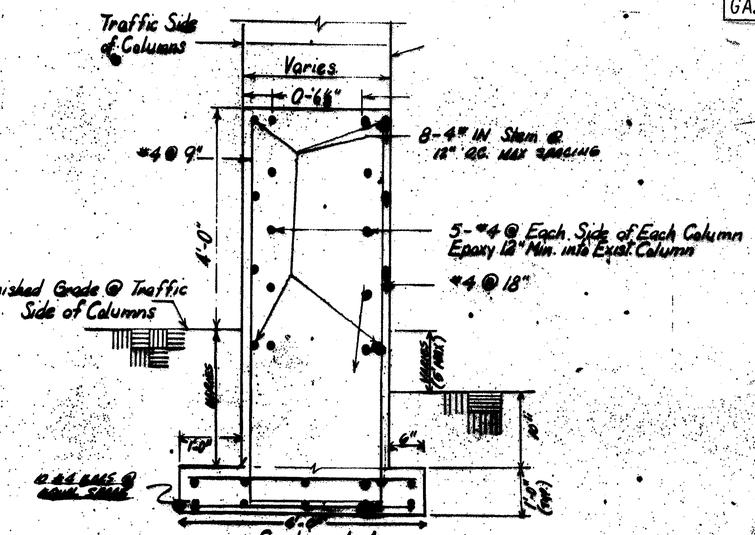

Section A-A
No Scale

VOID ON CONSTUCTION
11-15-02

Notes:

1) Type 25 Modified Median Barrier To Be Paid For As Lin. Ft. Conc. Median Barrier, Type 25.
2) No Vertical Expansion or Construction Joints Will Be Allowed Between Bridge Columns.
3) See Ga. Std. 4940 For General Notes Concerning Median Barrier.

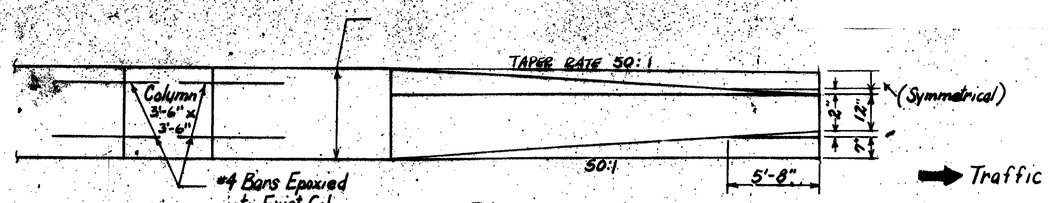

Plan
No Scale

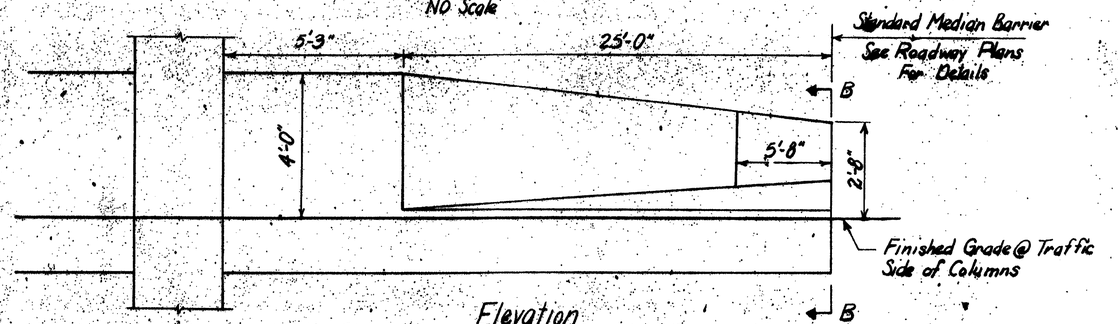

Elevation
Transition Detail Outside of Columns
No Scale

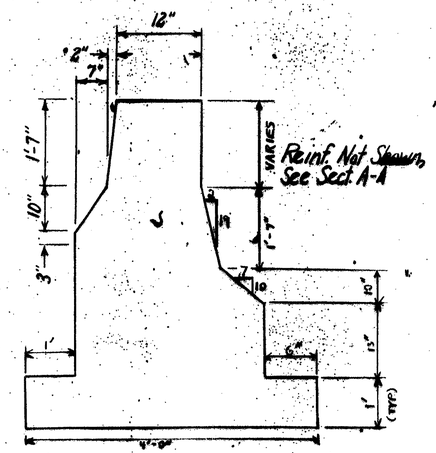

Section B-B
No Scale

Type 25 Modified Median Barrier

Scale as Shown