STATE	PROJECT NUMBER	SHEET NO.	TOTAL SHEETS
GA.	STP-M001-00(972)	2	23

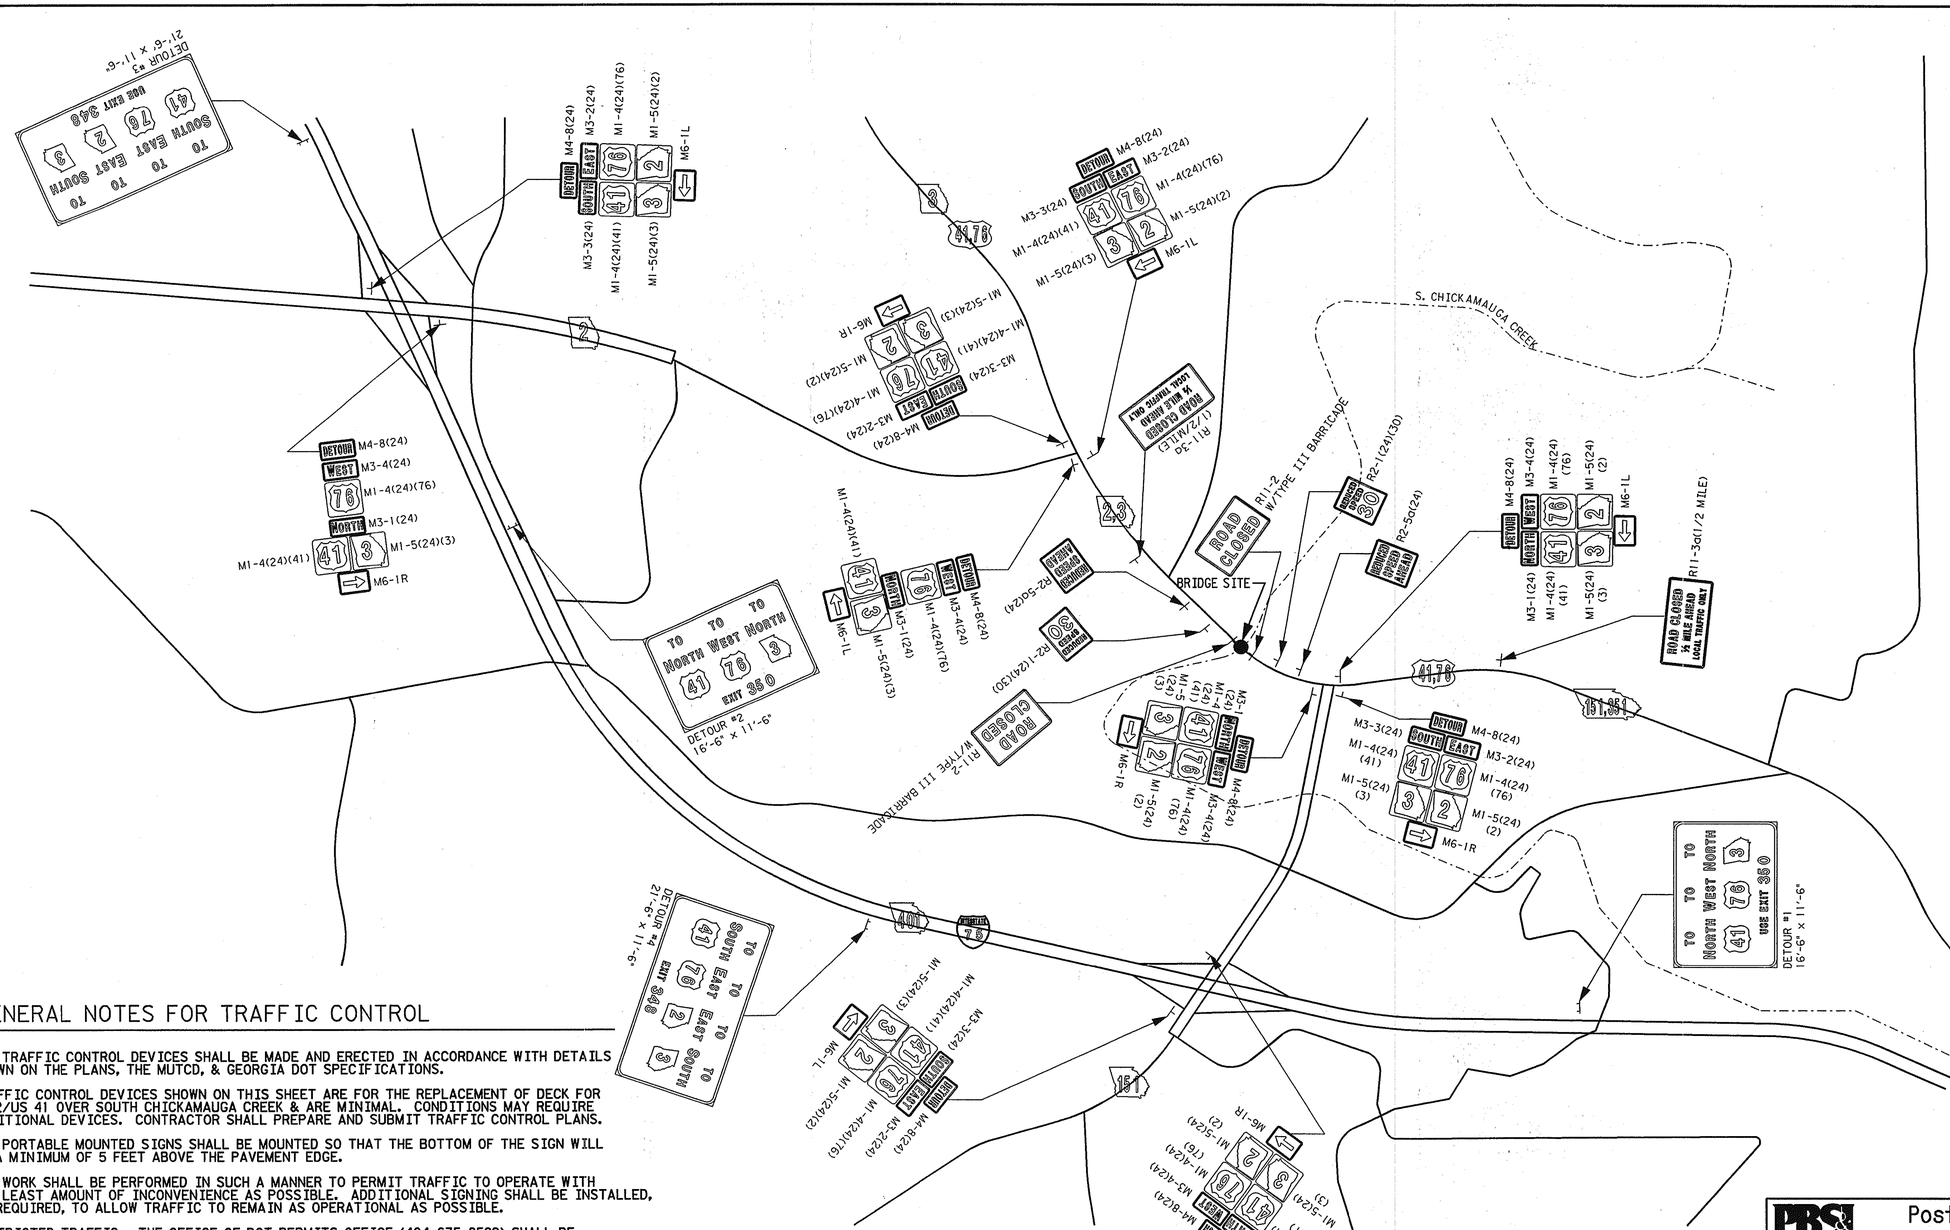
S. CHICKAMAUGA CREEK
BRIDGE SITE
ROAD CLOSED
R11-2 W/TYPE III BARRICADE
R2-1(24)(30)
R2-5a(24)
R11-3a(1/2 MILE)
ROAD CLOSED ½ MILE AHEAD LOCAL TRAFFIC ONLY
R11-30 (1/2 MILE)
ROAD CLOSED ½ MILE AHEAD LOCAL TRAFFIC ONLY
DETOUR #1 16'-6" x 11'-6"
DETOUR #2 16'-6" x 11'-6"
DETOUR #3 21'-6" x 11'-6"
DETOUR #4 21'-6" x 11'-6"
USE EXIT 35 0
EXIT 35 0
TO NORTH TO WEST TO NORTH
TO SOUTH TO EAST TO EAST TO SOUTH
DETOUR
SOUTH EAST
NORTH WEST
M4-8(24)
M3-2(24)
M1-4(24)(76)
M1-5(24)(2)
M6-1L
M3-3(24)
M1-4(24)(41)
M1-5(24)(3)
M6-1R
M3-4(24)
M3-1(24)
M1-5(24)(3)
M1-4(24)(41)
M1-5(24)(2)
M1-4(24)(76)
M3-2(24)
M4-8(24