STATE	PROJECT NUMBER	SHEET NO.	TOTAL SHEETS
GA.	STP-M001-00(972)	7	23

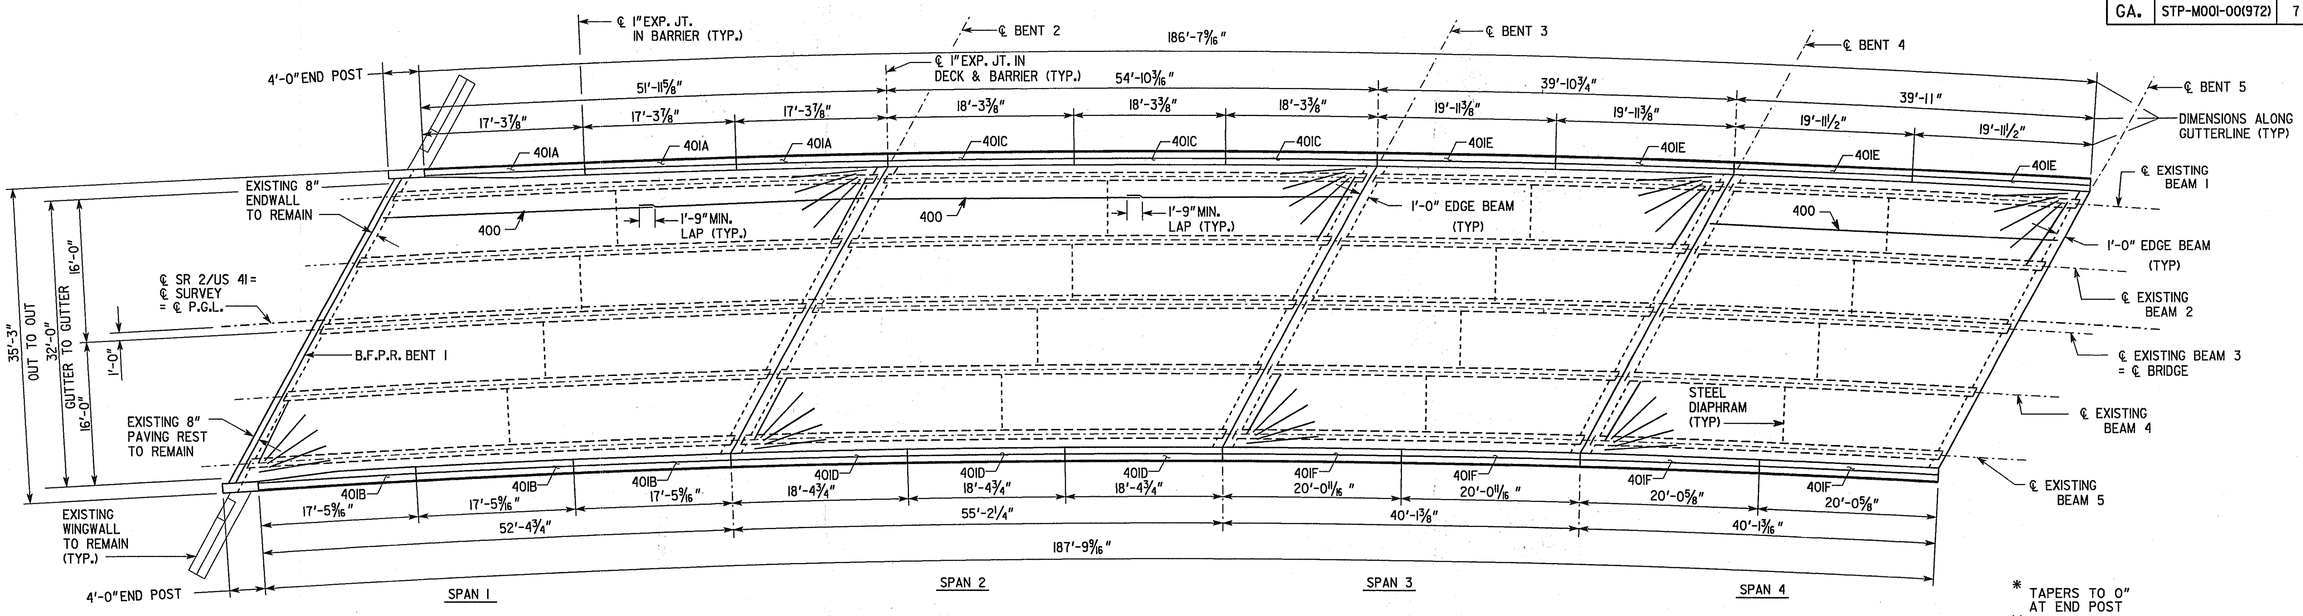

* TAPERS TO 0" AT END POST

** AT CONTRACTOR'S OPTION, 10" RADIUS MAY BE REPLACED BY STRAIGHT INTERSECTING SLOPES.

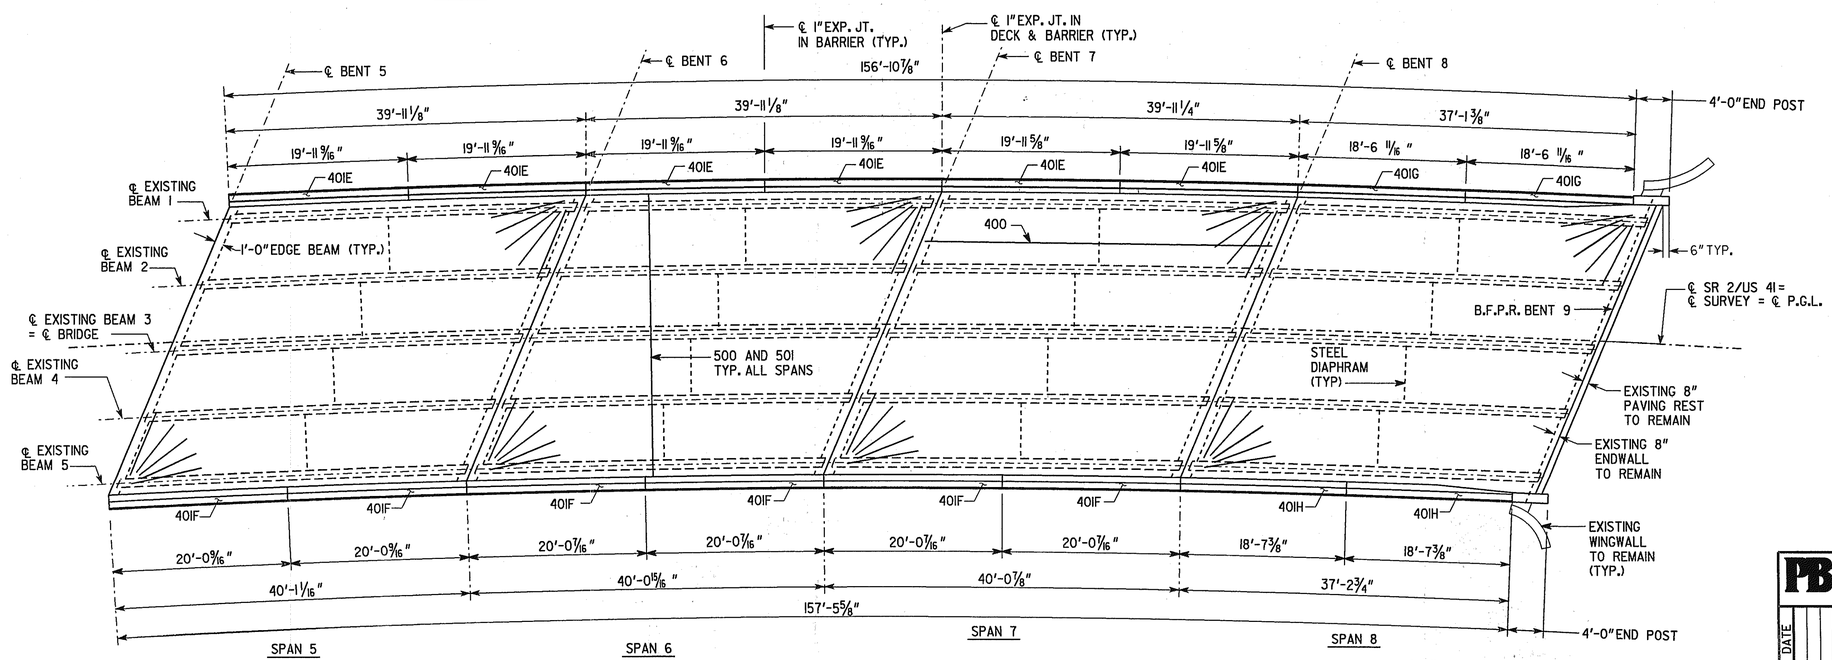

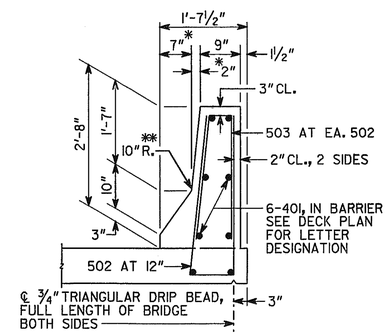

BARRIER DETAIL

NOTE: FOR ADDITIONAL DETAILS SEE BRIDGE SHEET 5.

SUPERSTRUCTURE QUANTITIES									
ITEM	SPAN 1	SPAN 2	SPAN 3	SPAN 4	SPAN 5	SPAN 6	SPAN 7	SPAN 8	TOTAL
LUMP-SUPERSTR CONCRETE, CLASS "AA", CU.YDS.	44.6	45.5	34.0	34.0	34.0	34.0	34.0	33.0	293.1
LUMP-SUPERSTR REINF STEEL, LBS	14459	15087	11213	11276	11266	11258	11175	10970	96704
LUMP-STR STEEL, LBS	1270	1410	1397	1397	1397	1397	1397	1257	10922

END POST CONCRETE AND BAR REINFORCEMENT STEEL INCLUDED IN END SPAN QUANTITIES.

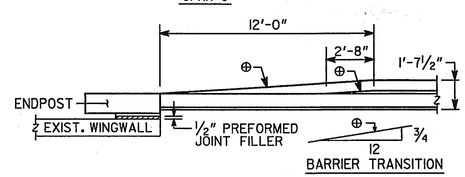

BARRIER TRANSITION DETAIL

BRIDGE NO 1

PBJ Post, Buckley, Schuh & Jernigan, Inc.
CONSULTING ENGINEERS and PLANNERS

GEORGIA
DEPARTMENT OF TRANSPORTATION
PRECONSTRUCTION DIVISION-OFFICE OF BRIDGE DESIGN

DECK PLAN
SR 2/US 41 OVER
SOUTH CHICKAMAUGA CREEK
DECK REPLACEMENT

CATOOSA COUNTY STP-M001-00(972)

SCALE: 1/8" = 1'-0" NOVEMBER 2002

DESIGNED CCK/CMM CHECKED BLB/HWC REVIEWED
DRAWN TLH LIAISON ENGINEER APPROVED

REVISIONS BY DATE

BRIDGE SHEET 3 OF 7

12-NOV-2002
L:\S060280\04 - Chicamauga_Catoosa\Final\dp.dgn