STATE	PROJECT NUMBER	SHEET NO.	TOTAL SHEETS
GA.	STP-M001-00(972)	10	23

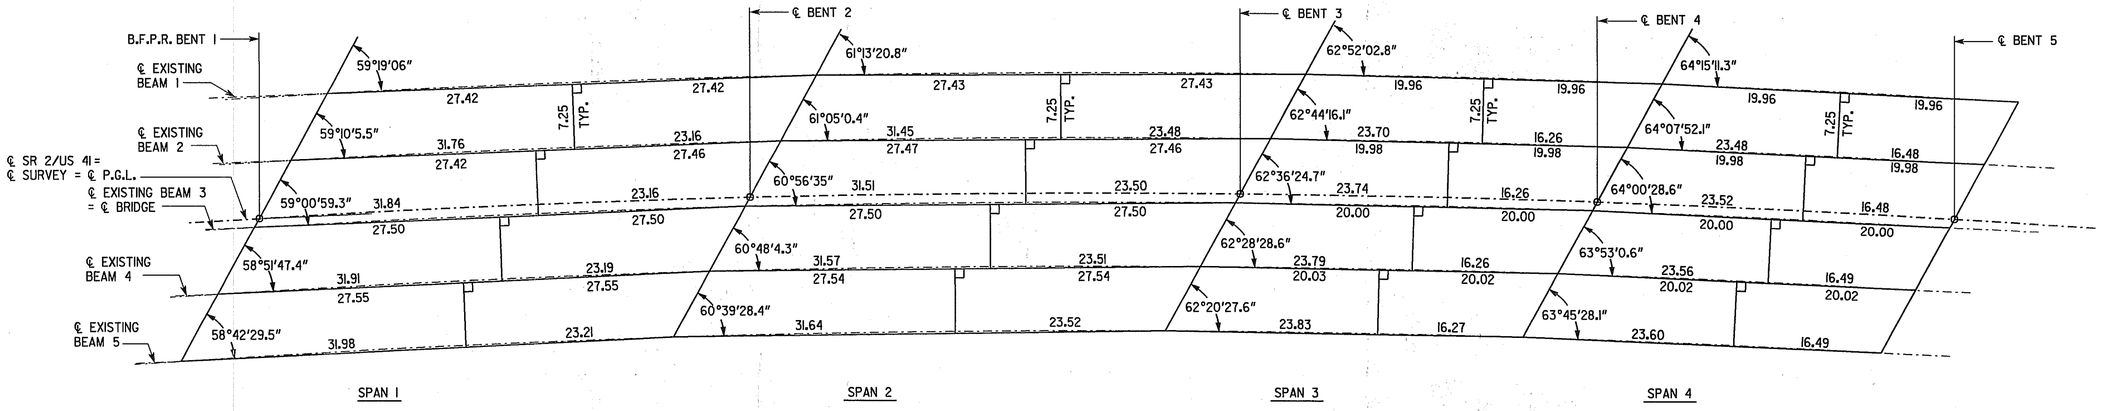

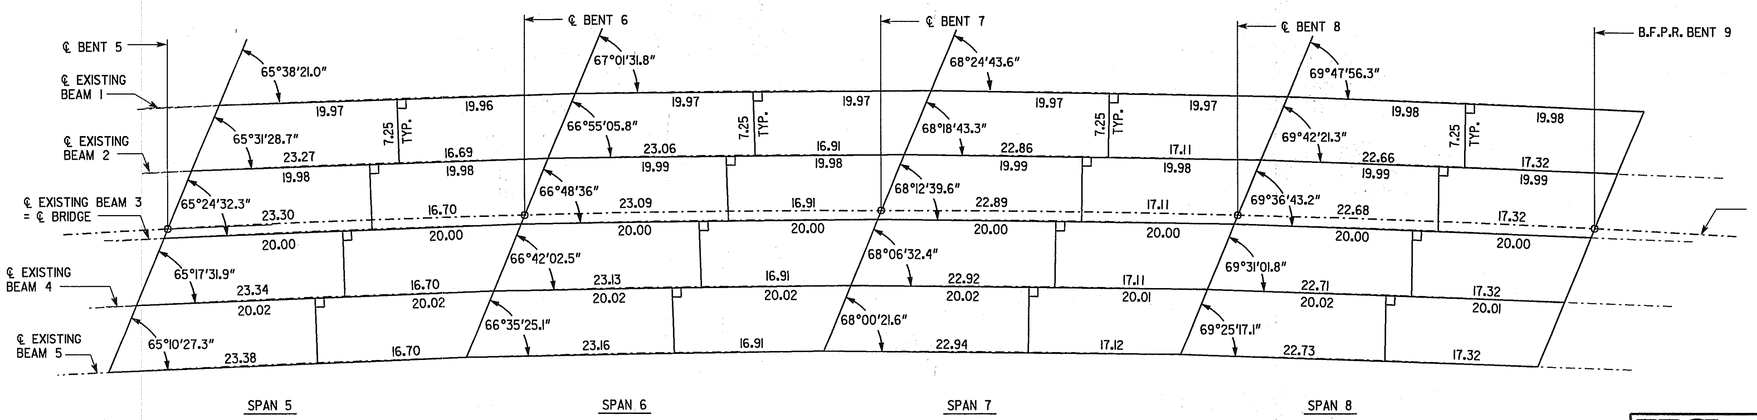

NOTE: ALL DIMENSIONS GIVEN IN FEET.
ALL BENTS ARE PARALLEL.
ALL BEAM ANGLES AND LENGTHS HAVE BEEN REPRODUCED FROM EXISTING PLANS AND MAY NOT REPRESENT AS-BUILT CONDITIONS.

BRIDGE NO. 1

Post, Buckley, Schuh & Jernigan, Inc.
CONSULTING ENGINEERS and PLANNERS

GEORGIA
DEPARTMENT OF TRANSPORTATION
PRECONSTRUCTION DIVISION-OFFICE OF BRIDGE DESIGN

DIAPHRAGM LAYOUT
SR 2/US 41 OVER
SOUTH CHICKAMAUGA CREEK
DECK REPLACEMENT

CATOOSA COUNTY STP-M001-00(972)

SCALE: 1/8" = 1'-0" NOVEMBER 2002

REVISIONS	DATE	BY

DESIGNED CMM CHECKED HWC REVIEWED
DRAWN TLH LIAISON ENGINEER APPROVED

BRIDGE SHEET 6 OF 7

12-NOV-2002
L:\s060280\04 - Chicamauga_Catoosa\Final\framing.dgn

2/20/2008 8:28:42 AM \\GDOT-DSN1\GOPLOT\OCF\Road_Design_Tiff-18x12_to_Tiff-36x24.ocf wnguyen C:\Documents and Settings\wnguyen\Desktop\M001972\Construction\Plan Sheet\M001972_011.tif GO-RD-Plans-Review