STATE	PROJECT NUMBER	SHEET NO.	TOTAL SHEETS
GA.	NHS-M001-00(992)	3	28

DETAIL OF PROPOSED RESURFACING

VOID

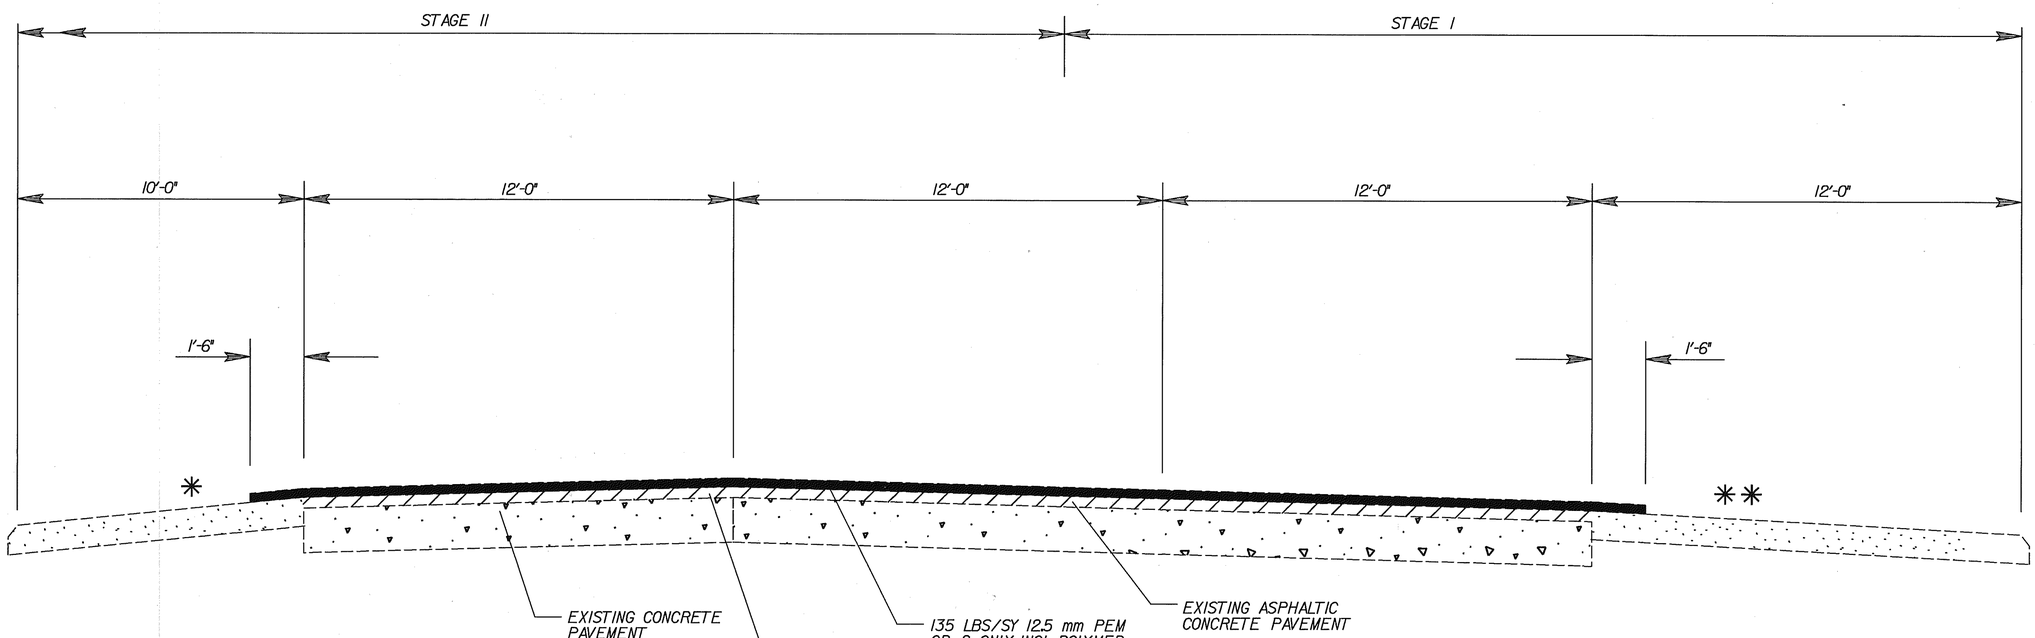

NOTE:
PAVING DETAIL APPLICABLE TO BOTH LEFT & RIGHT SIDES OF ROADWAY

STAGE I

OVERLAY MAINLINE WITH 30 LBS/SY, INCL BITUM & H LIME

* LEVEL EXISTING INSIDE SHOULDER WITH RECYCLED ASPH CONC LEVELING, INCL BITUM & H LIME (MAX .04 FT/FT BREAKOVER)

STA 695+00 - STA 732+00 RT
STA 696+50 - STA 733+50 LT

ASPHALT: DESIGN LEVEL D

STAGE II

OVERLAY MAINLINE WITH 30 LBS/SY RECYCLED ASPH CONC LEVELING, INCL BITUM & H LIME

** LEVEL EXISTING OUTSIDE SHOULDER WITH RECYCLED ASPH CONC LEVELING, INCL BITUM & H LIME (MAX .04 FT/FT BREAKOVER)

STA 695+00 - STA 732+00 RT
STA 696+50 - STA 733+50 LT

FINISHING STAGE

MILL TOP LIFT OF EXISTING SMA AND LEVELING PLACED FOR STAGING ALONG MAINLINE, AVG DEPTH APPROX 3 INCHES

MILL INSIDE SHOULDERS (AVG DEPTH APPROX 2½ INCHES)

MILL OUTSIDE SHOULDERS (AVG DEPTH APPROX 3 INCHES)

INLAY MAINLINE WITH 165 LBS/SY 12.5 mm SMA

OVERLAY SHOULDRS WITH 165 LBS/SY 12.5 mm SUPERPAVE

OVERLAY MAINLINE PAVEMENT, LAPPING ONTO SHOULDER, WITH 135 LBS/SY 12.5 mm PEM PAVEMENT.

CONSTRUCT INDENTATION RUMBLE STRIPS - GROUND IN PLACE

NOTE:
RESURFACE APPROACH SLABS WITH 135 LBS/SY 12.5 mm PEM GP 2 ONLY, INCL POLYMER - MODIFIED BITUM & H LIME TO MATCH BRIDGE CONSTRUCTION.

SHOWDATETIME$$$$$$
DGN$SPECIFICATION$$$$$$$$$$$$$$$$$$$$$$

K:\TRA*-3029\DGN\RDY\GDOTCT3TYP.DGN 8-14-01 GKS

2/20/2008 9:40:02 AM \\GDOT-DSN1\GDPLOT\QCF\Road Design Tiff-18x12 to Tiff-36x24.qcf wnguyen C:\Documents and Settings\wnguyen\Desktop\M001992\Construction\Plan Sheet\M001992 0003.tif GO-RD-Plans-Review