STATE	PROJECT NUMBER	SHEET NO.	TOTAL SHEETS
GA.	NHS-M001-00(992)	11	28

LEGEND

- TEMPORARY CONCRETE BARRIER
- TEMPORARY IMPACT ATTENUATOR
- STAGE 1 WORK AREA

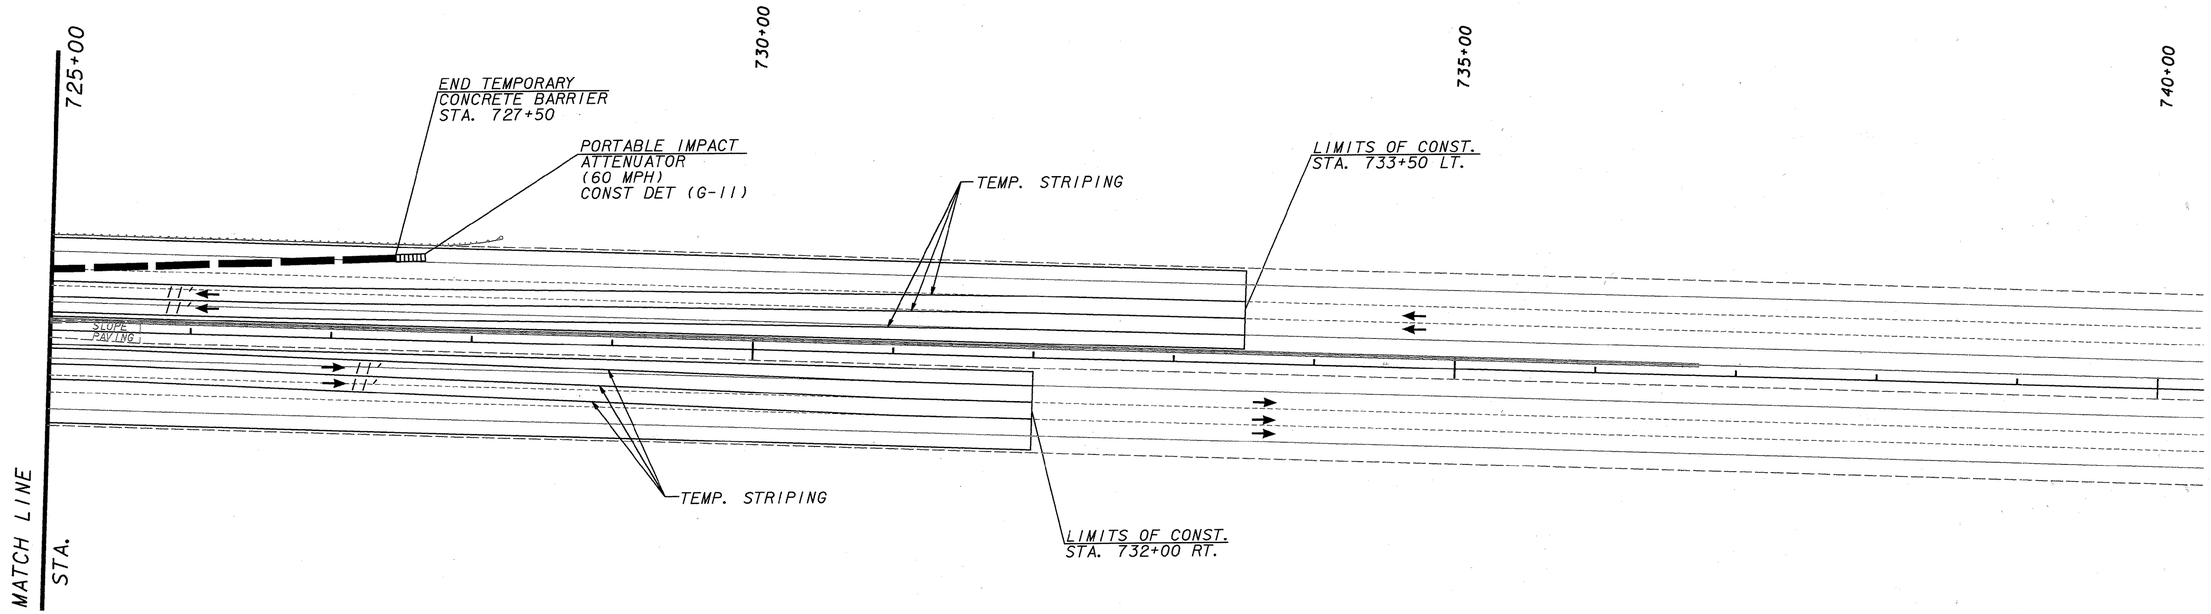

STAGE 1

SCALE IN FEET
0 50 100 200

PROPERTY AND EXISTING R/W LINE	
REQUIRED R/W LINE	
CONSTRUCTION LIMITS	C F
EASEMENT FOR CONSTR & MAINTENANCE OF SLOPES	
EASEMENT FOR CONSTR OF SLOPES	
EASEMENT FOR CONSTR OF DRIVES	

BEGIN LIMIT OF ACCESS	BLA
END LIMIT OF ACCESS	ELA
LIMIT OF ACCESS	
R/W AND LIMIT OF ACCESS	

J.B. TRIMBLE, INC.
6445 Powers Ferry Road,
Suite 100
Atlanta, GA 30339

DATE	REVISIONS	DATE	REVISIONS
09/23/03	REMOVED BARRELS		

GEORGIA
DEPARTMENT OF TRANSPORTATION
MAINTENANCE OF TRAFFIC
PROJECT: NHS-M001-00(992)
COUNTY: CATOOSA
DRAWING 3 OF 6

DGN$SPECIFICATION$$$$$$$$$$$$$$$$$$$$$$
SHOWDATETIME$$$$$$
K:\TRA*-3029\DGN\RDY\M00100992M0T03.DGN

CPDOT

2/20/2008 9:34:06 AM \\GDOT-DSN1\GOPLOT\GCF\Road Design Tiff-18x12 to Tiff-36x24.gcf wnguyen C:\Documents and Settings\wnguyen\Desktop\M001992\Construction\Revision\Revision\M0001992_0011.TIF GO-RD-Plans-Review