STATE	PROJECT NUMBER	SHEET NO.	TOTAL SHEETS
GA.	NHS-M001-00(993)	23	110

LEGEND

- TEMPORARY CONCRETE BARRIER
- TEMPORARY IMPACT ATTENUATOR
- STAGE 1 WORK AREA

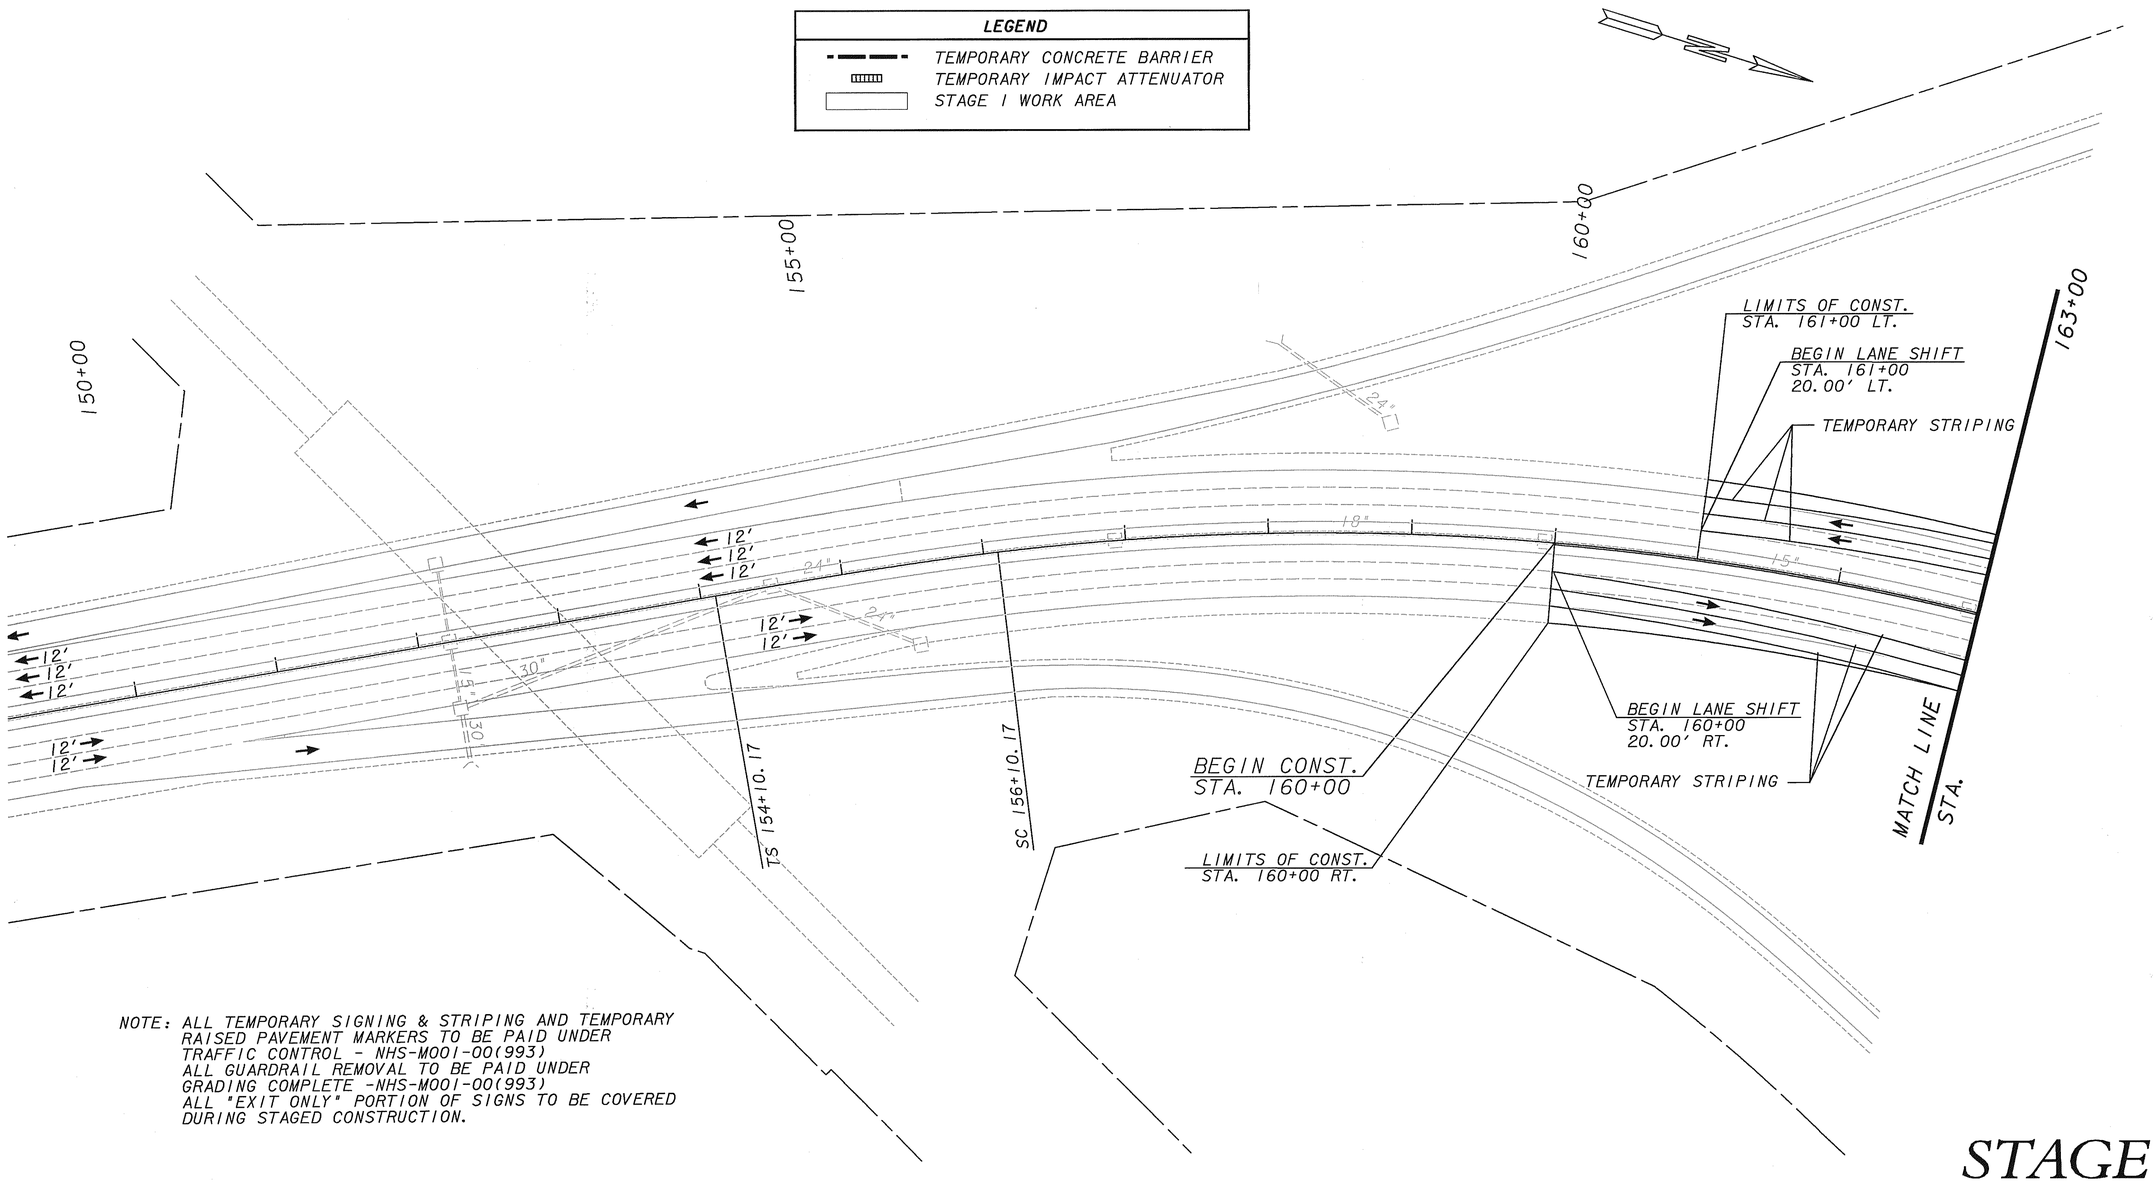

NOTE: ALL TEMPORARY SIGNING & STRIPING AND TEMPORARY RAISED PAVEMENT MARKERS TO BE PAID UNDER TRAFFIC CONTROL - NHS-M001-00(993)
ALL GUARDRAIL REMOVAL TO BE PAID UNDER GRADING COMPLETE -NHS-M001-00(993)
ALL "EXIT ONLY" PORTION OF SIGNS TO BE COVERED DURING STAGED CONSTRUCTION.

STAGE 1

SCALE IN FEET
0 50 100 200

PROPERTY AND EXISTING R/W LINE	
REQUIRED R/W LINE	
CONSTRUCTION LIMITS	
EASEMENT FOR CONSTR & MAINTENANCE OF SLOPES	
EASEMENT FOR CONSTR OF SLOPES	
EASEMENT FOR CONSTR OF DRIVES	
BEGIN LIMIT OF ACCESS	BLA
END LIMIT OF ACCESS	ELA
LIMIT OF ACCESS	
R/W AND LIMIT OF ACCESS	

JBT J.B. TRIMBLE, INC.
6445 Powers Ferry Road,
Suite 100
Atlanta, GA 30339

DATE	REVISIONS	DATE	REVISIONS

GEORGIA
DEPARTMENT OF TRANSPORTATION
MAINTENANCE OF TRAFFIC
PROJECT: NHS-M001-00(993)
COUNTY: TIFT
DRAWING 7 OF 21

DGN$SPECIFICATION$$$$$$$$$$$$$$$$$$$$$$
SHOWDATETIME$$$$$$

K:\TRA\31-3029\993\DGN\BR3&4MOT01.DGN 10-23-03 GKS