STATE	PROJECT NUMBER	SHEET NO.	TOTAL SHEETS
GA.	NHS-M001-00(993)	35	110

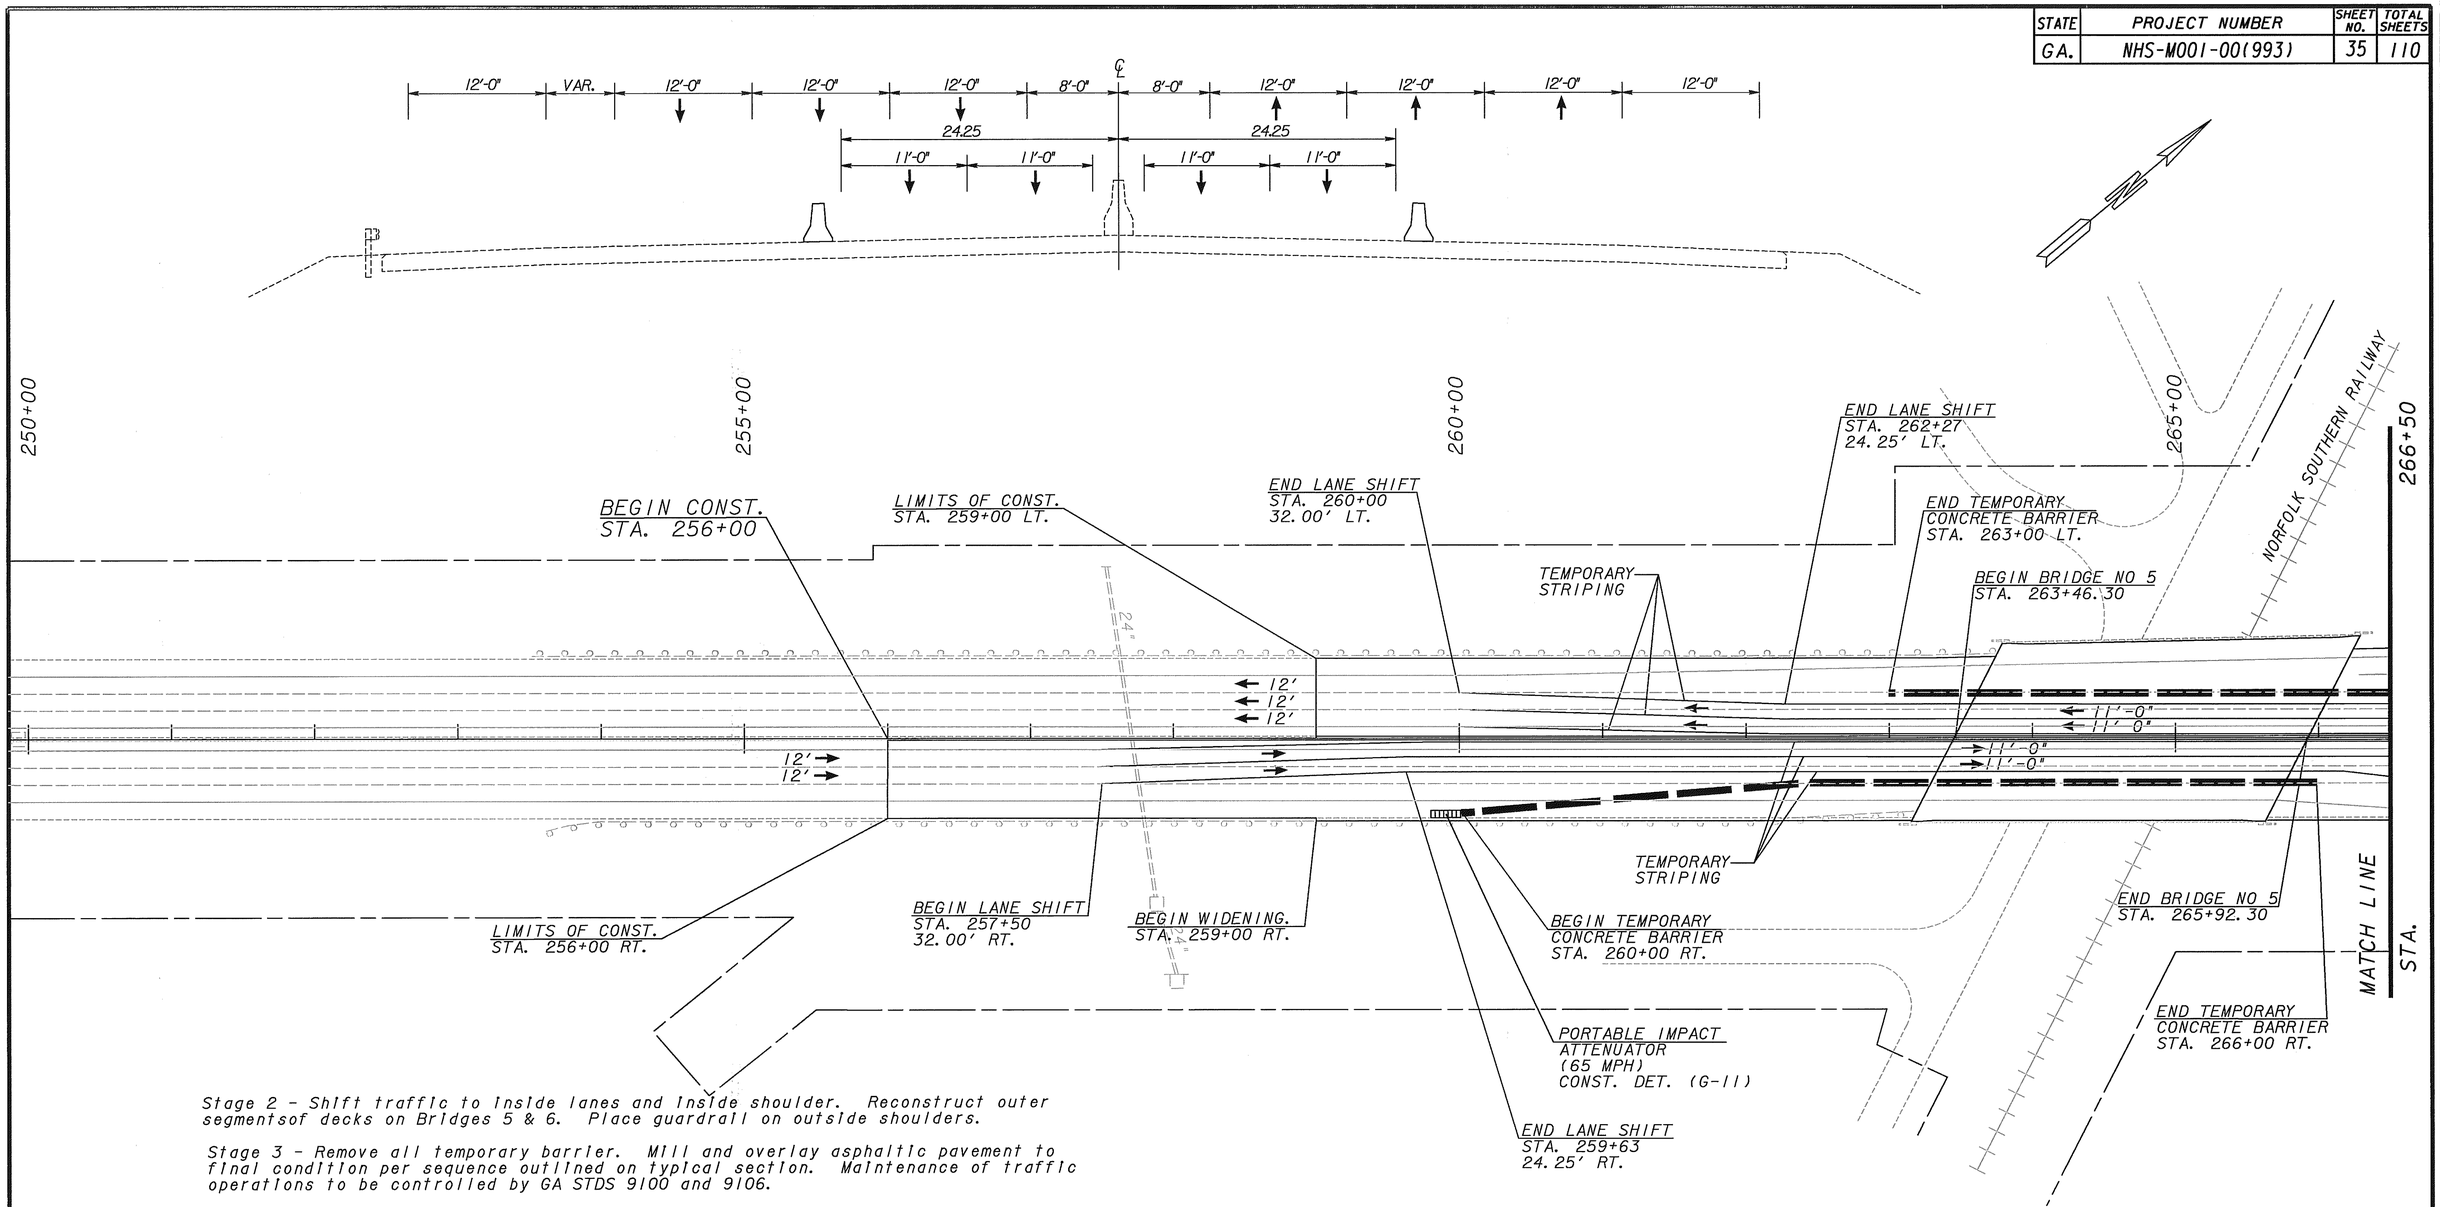

Stage 2 - Shift traffic to inside lanes and inside shoulder. Reconstruct outer segmentsof decks on Bridges 5 & 6. Place guardrail on outside shoulders.

Stage 3 - Remove all temporary barrier. Mill and overlay asphaltic pavement to final condition per sequence outlined on typical section. Maintenance of traffic operations to be controlled by GA STDS 9100 and 9106.

LEGEND

- TEMPORARY CONCRETE BARRIER
- TEMPORARY IMPACT ATTENUATOR
- STAGE 11 WORK AREA

NOTE: ALL TEMPORARY SIGNING & STRIPING AND TEMPORARY RAISED PAVEMENT MARKERS TO BE PAID UNDER TRAFFIC CONTROL - NHS-M001-00(993)
ALL GUARDRAIL REMOVAL TO BE PAID UNDER GRADING COMPLETE -NHS-M001-00(993)

STAGE 2

SCALE IN FEET
0 50 100 200

PROPERTY AND EXISTING R/W LINE	
REQUIRED R/W LINE	
CONSTRUCTION LIMITS	C F
EASEMENT FOR CONSTR & MAINTENANCE OF SLOPES	
EASEMENT FOR CONSTR OF SLOPES	
EASEMENT FOR CONSTR OF DRIVES	
BEGIN LIMIT OF ACCESS	BLA
END LIMIT OF ACCESS	ELA
LIMIT OF ACCESS	
R/W AND LIMIT OF ACCESS	

J.B. TRIMBLE, INC.
6445 Powers Ferry Road,
Suite 100
Atlanta, GA 30339

DATE	REVISIONS	DATE	REVISIONS

GEORGIA
DEPARTMENT OF TRANSPORTATION
MAINTENANCE OF TRAFFIC

PROJECT: NHS-M001-00(993)
COUNTY: TIFT

DRAWING 19 OF 21

DGN$SPECIFICATION$$$$$$$$$$$$$$$$$$$$$$
SHOWDATETIME$$$$$$

K:\TRA\31-3029\993\DGN\BR5&6MOT01.DGN 10-24-03 GKS