STATE	PROJECT NUMBER	SHEET NO.	TOTAL SHEETS
GA.	NHS-M001-00 (993)	61	110

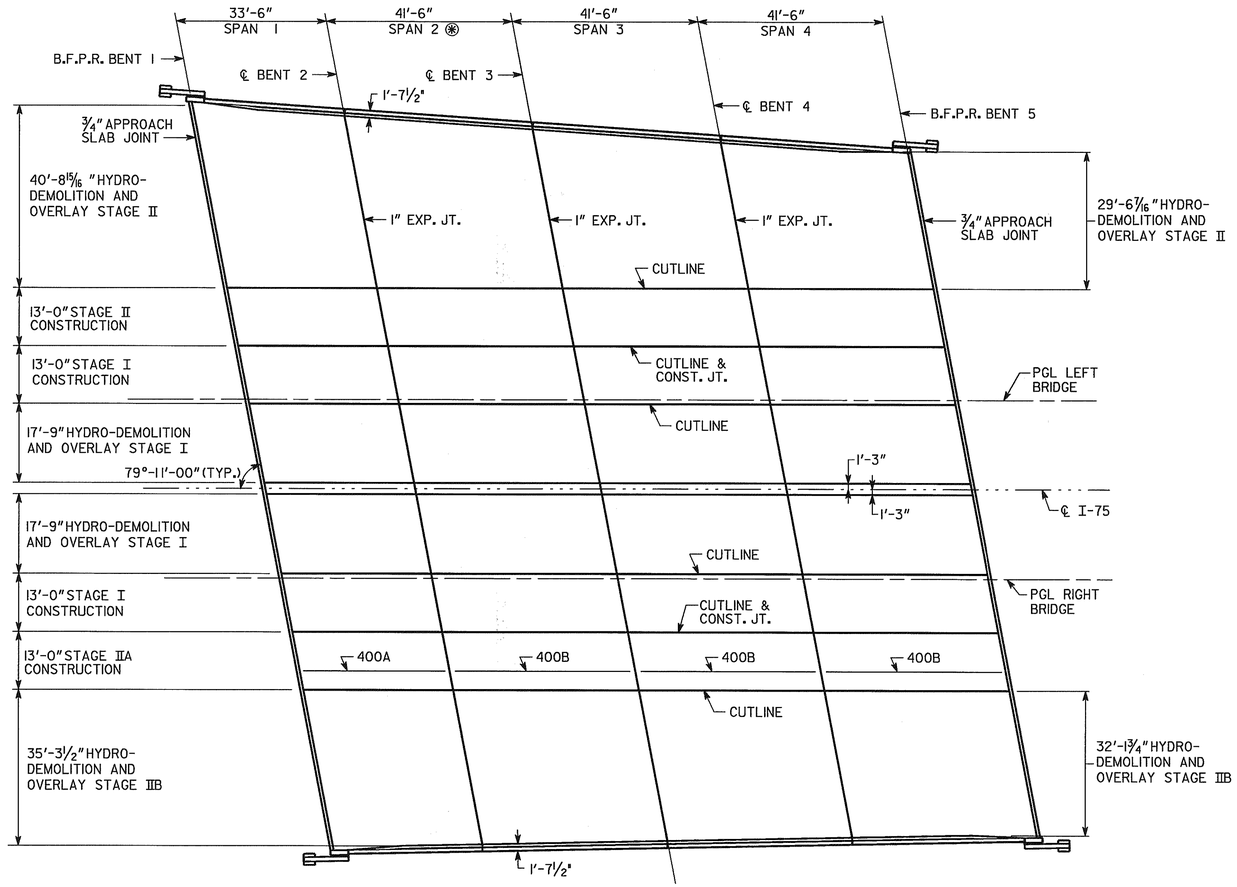

PLAN

* SEAL AS PER GEORGIA DOT SPECIFICATIONS SECTION 449. SEAL SHALL BE 2" (H) BY (W) WIDE PRIOR TO INSTALLATION.

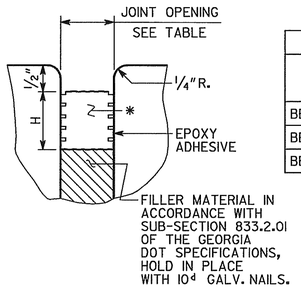

LONGITUDINAL SECTION

JOINT OPENING (W)				
LOCATION	W	TEMPERATURE		
		30°F	60°F	90°F
BENTS 1 & 5	1"	¾"	¾"	¾"
BENTS 2 & 3	1¼"	1⅛"	1"	⅞"
BENT 4	1¼"	1 3/16"	1"	13/16"

EXPANSION JOINT DETAILS

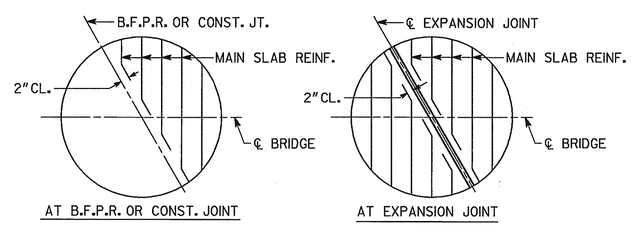

BARS ARE DETAILED IN BAR DETAILS AS EQUIVALENT FULL LENGTH BARS.

BAR BENDING DETAILS AT SKEWED JOINTS

BRIDGE NO. 3

JBT J.B. TRIMBLE, INC.
6445 Powers Ferry Rd.
Atlanta GA 30339
(770) 952-1022

GEORGIA
DEPARTMENT OF TRANSPORTATION
OPERATIONS DIVISION-OFFICE OF MAINTENANCE

DISTRICT 4 BRIDGE REPAIR (DECK REHABILITATION)
I-75 OVER S.R. 520 (U.S. 82)
DECK PLAN

TIFT COUNTY NHS-M001-00 (993)

SCALE: AS SHOWN NOVEMBER 2003

BY	REVISIONS	DATE

BRIDGE SHEET 4 OF 6

DESIGNED PJC CHECKED GLE REVIEWED EHG
DRAWN ITD DESIGN GROUP MAINTENANCE APPROVED STH

C:\DGN\313029\993\BR3\993B3DP.DGN 10-16-03 ITD

2/20/2008 9:58:30 AM \\GDOT-DSN1\GOPLOT\QCF\Road_Design_Tiff-18x12_to_Tiff-36x24.qcf wnguyen C:\Documents and Settings\wnguyen\Desktop\M001993\Construction\Plan Sheet\M001993_0061.tif GO-RD-Plans-Review