STATE	PROJECT NUMBER	SHEET NO.	TOTAL SHEETS
GA.	NHS-M001-00 (993)	73	110

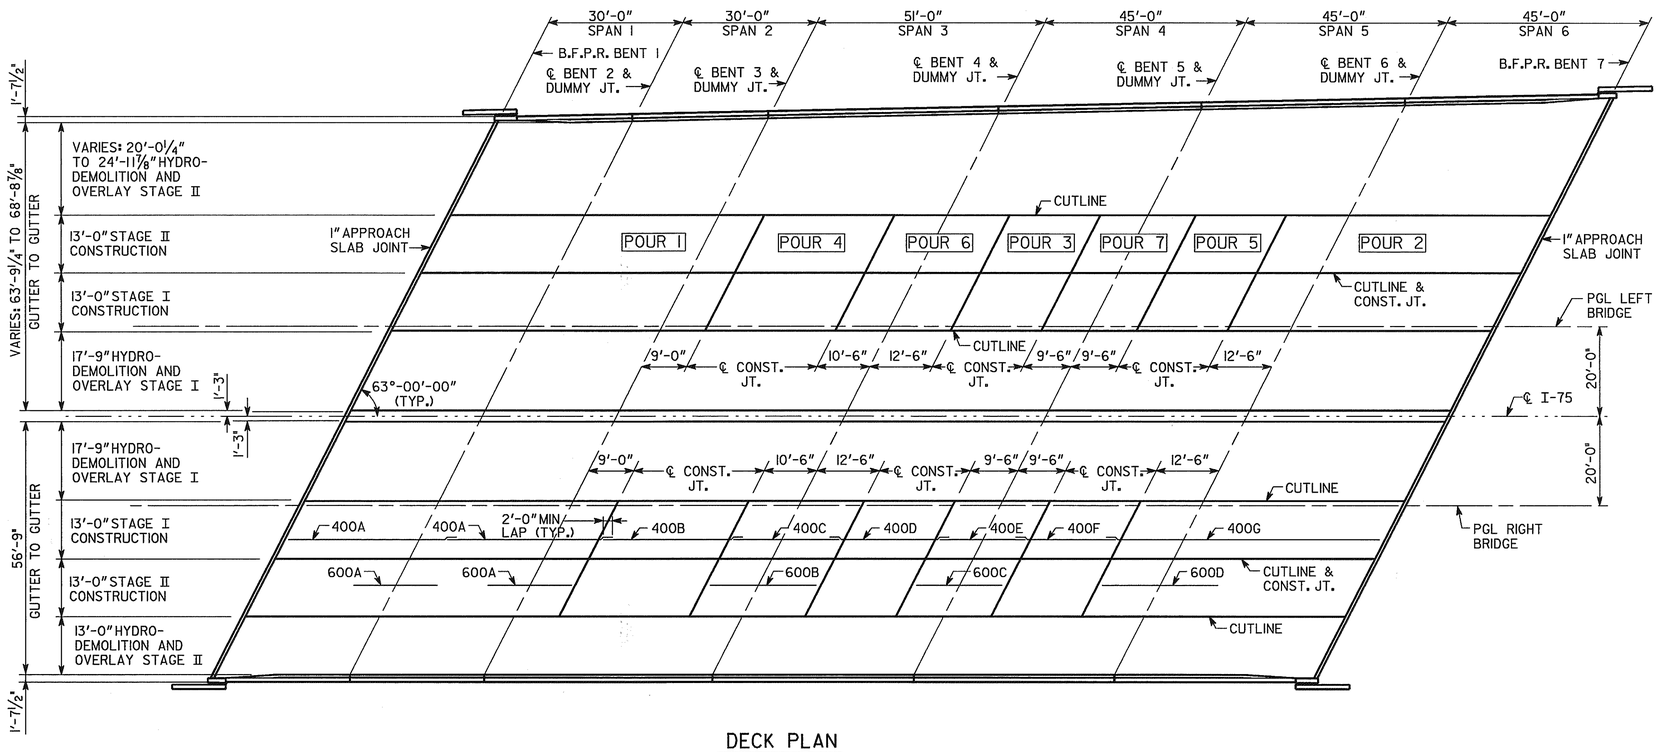

DECK PLAN

JOINT OPENING (W)				
LOCATION	W	TEMPERATURE		
		30°F	60°F	90°F
BENT 1	1¼"	1¼"	1"	¾"
BENT 7	1¼"	1 5/16"	1"	11/16"

* SEAL AS PER GEORGIA DOT SPECIFICATIONS SECTION 449. SEAL SHALL BE 2"(H) BY (W) WIDE PRIOR TO INSTALLATION.

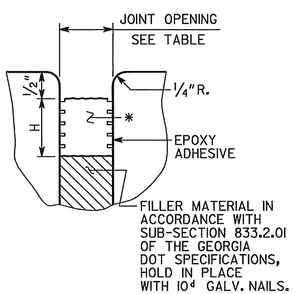

LONGITUDINAL SECTION

EXPANSION JOINT DETAILS

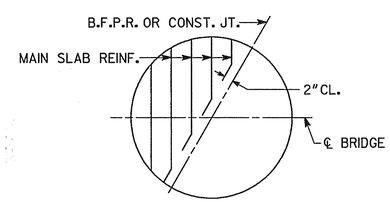

AT B.F.P.R. OR CONST. JOINT

BARS ARE DETAILED IN BAR DETAILS AS EQUIVALENT FULL LENGTH BARS.

BAR BENDING DETAILS AT SKEWED JOINTS

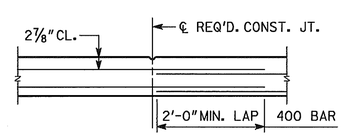

CONST. JT. IN SLAB DETAIL

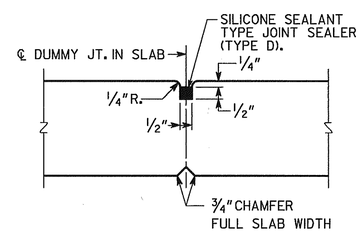

NOTE: PROVIDE SIMILAR JOINT IN OVERLAY AREA.

DUMMY JOINT DETAIL

NO SCALE

BRIDGE NO. 5

JBT J.B. TRIMBLE, INC.
6445 Powers Ferry Rd.
Atlanta GA 30339
(770) 952-1022

GEORGIA
DEPARTMENT OF TRANSPORTATION
OPERATIONS DIVISION-OFFICE OF MAINTENANCE

DISTRICT 4 BRIDGE REPAIR (DECK REHABILITATION)
I-75 OVER NORFOLK SOU. RWY. & MOORE HWY.
DECK PLAN

TIFT COUNTY NHS-M001-00 (993)

SCALE: AS SHOWN NOVEMBER 2003

DATE	REVISIONS	BY

BRIDGE SHEET 4 OF 6

DESIGNED PJC CHECKED GLE REVIEWED EHG
DRAWN ITD DESIGN GROUP MAINTENANCE APPROVED STH

C:\DGN\313029\993\BR5\993B5 DP.DGN 10-20-03 ITD

2/20/2008 9:57:57 AM \\GDOT-DSN1\GOPLOT\QCF\Road_Design_Tiff-18x12_to_Tiff-36x24.qcf wnguyen C:\Documents and Settings\wnguyen\Desktop\M001993\Construction\Plan Sheet\M001993_0073.tif GO-RD-Plans-Review