STATE	PROJECT NUMBER	SHEET NO.	TOTAL SHEETS
GA.	NHS-M001-00(994)	13	55

REVISION DATES	

LOCUST GROVE ROAD
CONSTRUCTION CENTERLINE
KCI

Degree = 1°58'32.6"	Delta = 14°27'41.3"
Radius = 2900.00	Length = 731.96
Tangent = 367.94	Length of Chord = 730.02
External = 23.25	S.E. Rate = %
PC Sta = 20+43.92	DB = N 45°51'48.7" E
North 10159.92	East 20124.15
PI Sta = 24+11.85	
North 10416.14	East 20388.22
PT Sta = 27+75.88	DA = N 31°24'07.4" E
North 10730.18	East 20579.93

IF YOU DIG IN GEORGIA ...
CALL US FIRST 1-800-282-7411

THE CONTRACTOR SHALL ADHERE TO THE CALL BEFORE YOU DIG LAW BY CALLING THE UTILITIES PROTECTION CENTER
Dig | Safely.
1-800-282-7411
770-623-4344

NAME OF UTILITY	SERVICE
ATLANTA GAS LIGHT CO.	GAS

SCALE IN FEET
0 50 100 200

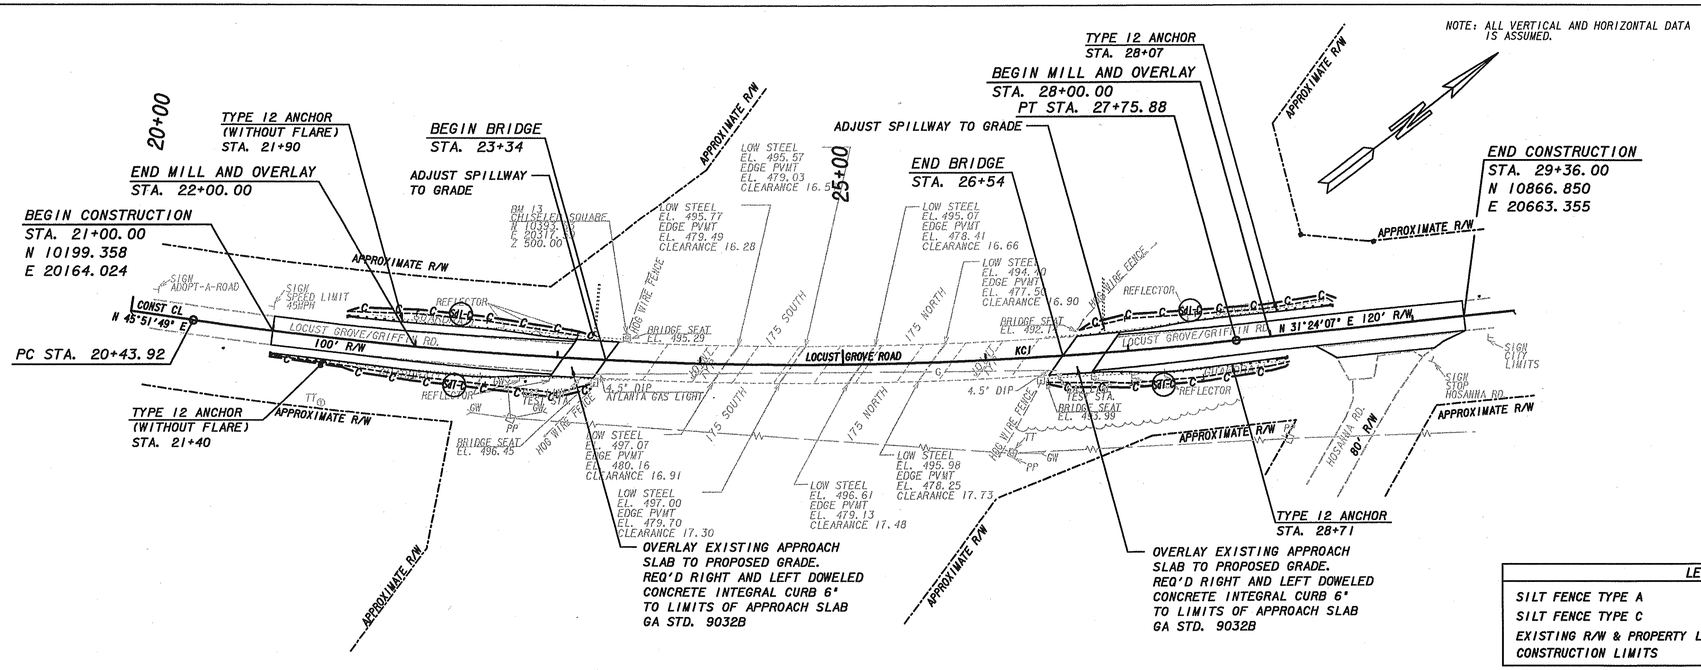

NOTES:

ASPHALTIC CONCRETE PAVEMENT OVERLAYS SHALL BE MILLED AT TIE-INS.

ALL ROADSIDE HIGHWAY SIGNS TO BE REMOVED AND RESET AND INCLUDED IN THE OVERALL COST OF THE PROJECT.

DRIVEWAYS ARE 14' IN WIDTH UNLESS OTHERWISE NOTED.

EROSION CONTROL MATTING SHALL BE PLACED ON ALL 2:1 SLOPES.

LEGEND	
SILT FENCE TYPE A	—A—SFI-A—A—A—
SILT FENCE TYPE C	—C—C—C—SFI-C—
EXISTING R/W & PROPERTY LINE	
CONSTRUCTION LIMITS	G--------G--------F

BRIDGE INVENTORY I.D. NO. 151-0048-0

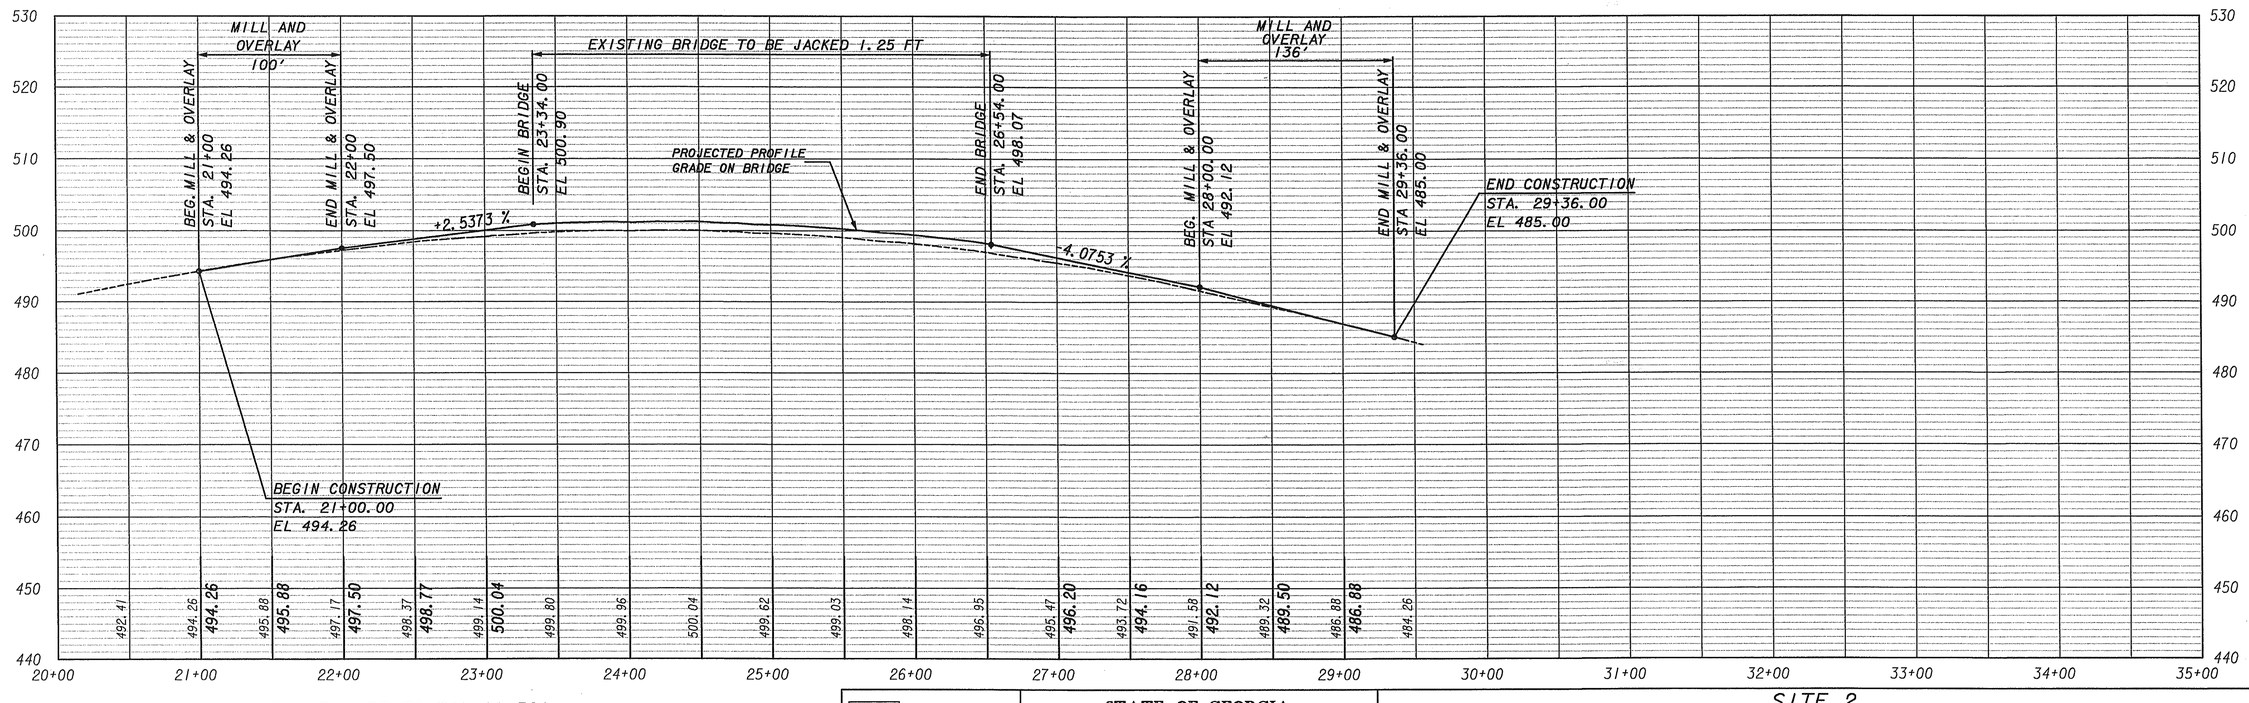

SCALE: HORIZONTAL 1"=50'
VERTICAL 1"=10'

GRESHAM SMITH AND PARTNERS

STATE OF GEORGIA
DEPARTMENT OF TRANSPORTATION
OFFICE OF BRIDGE MAINTENANCE

SITE 2
LOCUST GROVE ROAD OVER I-75
HENRY COUNTY

DRAWING No. 13-2

11/4/2024
o:\2280925\t\001994C\001994cC01.dgn
PRF