STATE	PROJECT NUMBER	SHEET NO.	TOTAL SHEETS
GA.	NHS-M001-00(994)	14	55

REVISION DATES

NOTE: ALL VERTICAL AND HORIZONTAL DATA IS ASSUMED.

INDIAN CREEK ROAD
CONSTRUCTION CENTERLINE
KCI

Degree = 11°27'33.0" Delta = 15°11'40.7"
Radius = 500.00 Length = 132.60
Tangent = 66.69 Length of Chord = 132.21
External = 4.43 S.E. Rate = %
PC Sta = 26+84.69 DB = N 77°01'43.3" E
North 9924.27 East 20296.56
PI Sta = 27+51.38
North 9939.24 East 20361.55
PT Sta = 28+17.29 DA = N 61°50'02.6" E
North 9970.72 East 20420.34

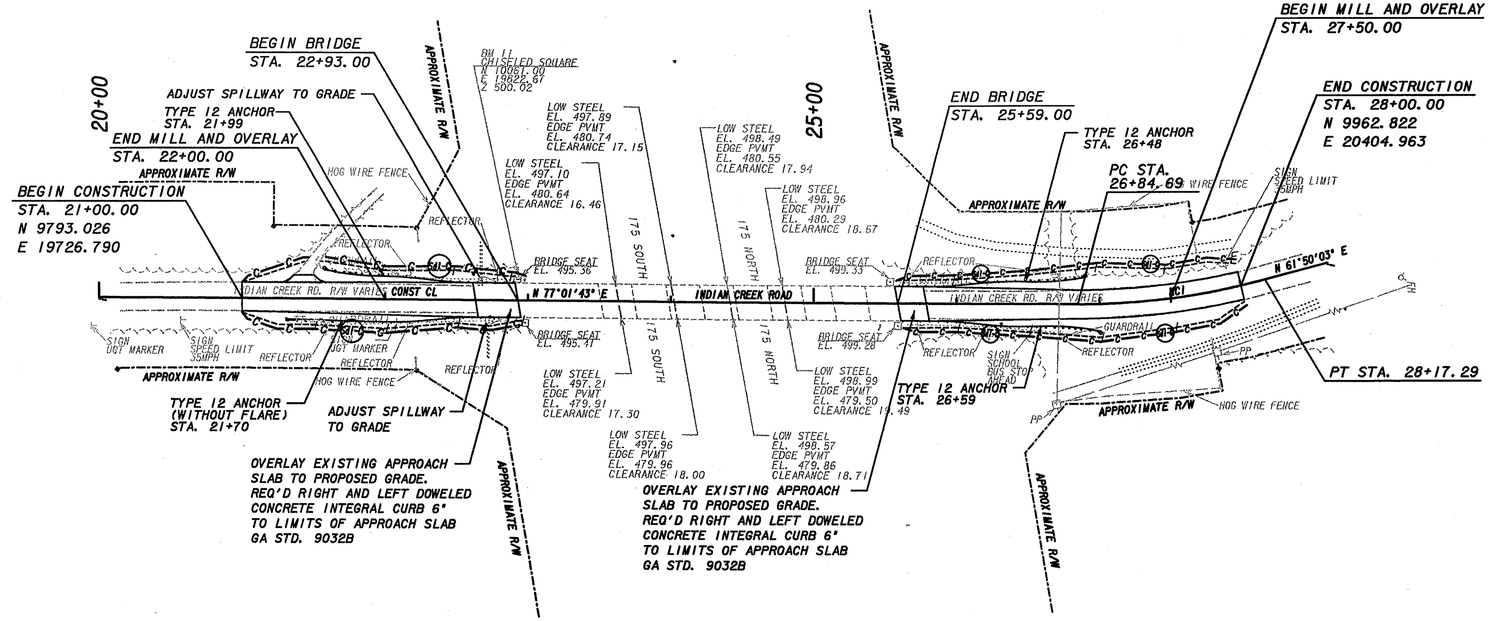

NOTES:

ASPHALTIC CONCRETE PAVEMENT OVERLAYS SHALL BE MILLED AT TIE-INS.

ALL ROADSIDE HIGHWAY SIGNS TO BE REMOVED AND RESET AND INCLUDED IN THE OVERALL COST OF THE PROJECT.

DRIVEWAYS ARE 14' IN WIDTH UNLESS OTHERWISE NOTED.

EROSION CONTROL MATTING SHALL BE PLACED ON ALL 2:1 SLOPES.

IF YOU DIG IN GEORGIA ...
CALL US FIRST 1-800-282-7411

THE CONTRACTOR SHALL ADHERE TO THE CALL BEFORE YOU DIG LAW BY CALLING THE UTILITIES PROTECTION CENTER
Dig Safely.
1-800-282-7411
770-623-4344

SCALE IN FEET
0 50 100 200

LEGEND	
SILT FENCE TYPE C	—C—C—C—SF—C—
EXISTING R/W & PROPERTY LINE	
CONSTRUCTION LIMITS	G———G———F

BRIDGE INVENTORY I.D. NO. 151-0026-0

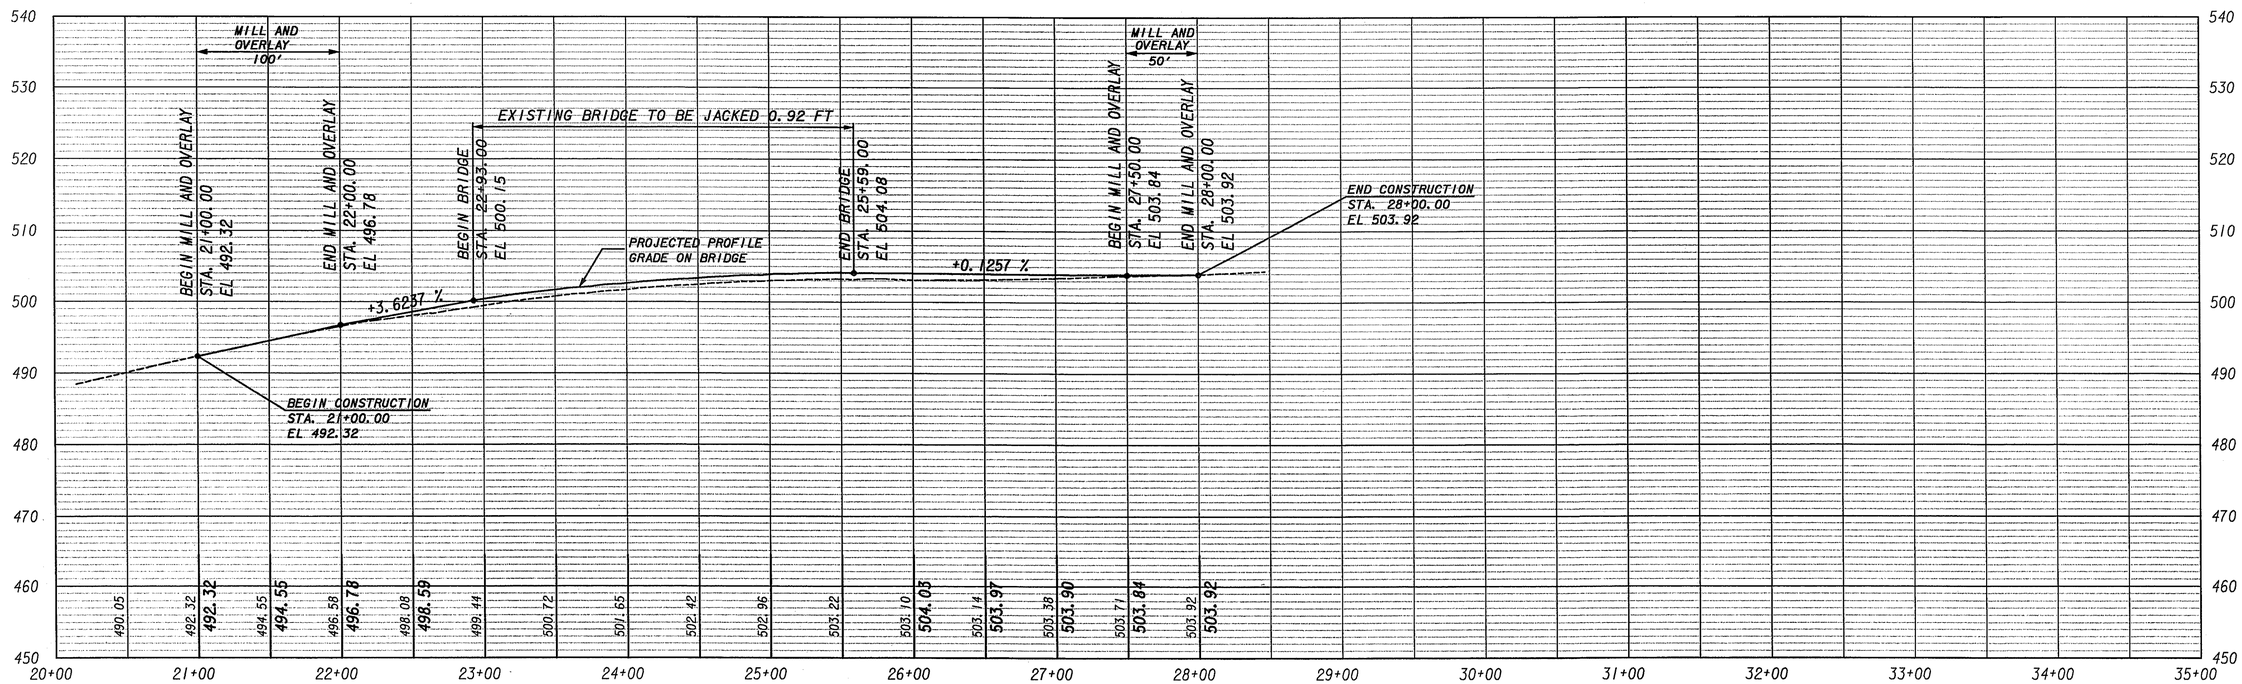

SCALE: HORIZONTAL 1"=50'
VERTICAL 1"=10'

GRESHAM SMITH AND PARTNERS

STATE OF GEORGIA
DEPARTMENT OF TRANSPORTATION
OFFICE OF BRIDGE MAINTENANCE

SITE 3
INDIAN CREEK ROAD OVER I-75
HENRY COUNTY

DRAWING No.
13-3

11/4/2004
o:\2280925\t\001994D\001994dC01.dgn
PRF

\t\001994D\001994dC01.dgn 11/4/2004 10:20:19 AM