STATE	PROJECT NUMBER	SHEET NO.	TOTAL SHEETS
GA.	NHS-M001-00(994)	15	55

REVISION DATES	

NOTE: ALL VERTICAL AND HORIZONTAL DATA IS ASSUMED.

BETHLEHEM ROAD
CONSTRUCTION CENTERLINE
KC1

Degree = 1°00'00.0"	Delta = 0°56'22.8"
Radius = 5729.58	Length = 93.97
Tangent = 46.98	Length of Chord = 93.97
External = 0.19	S.E. Rate = %
PC Sta = 21+52.80	DB = N 66°24'13.8" E
North 10068.33	East 20268.20
PI Sta = 21+99.79	
North 10087.13	East 20311.26
PT Sta = 22+46.77	DA = N 67°20'36.6" E
North 10105.23	East 20354.62

BETHLEHEM ROAD
CONSTRUCTION CENTERLINE
KC2

Degree = 1°00'00.0"	Delta = 0°10'05.2"
Radius = 5729.58	Length = 16.81
Tangent = 8.41	Length of Chord = 16.81
External = 0.01	S.E. Rate = %
PC Sta = 26+72.23	DB = N 67°20'36.6" E
North 10269.12	East 20747.25
PI Sta = 26+80.63	
North 10272.36	East 20755.00
PT Sta = 26+89.04	DA = N 67°30'41.8" E
North 10275.57	East 20762.77

IF YOU DIG IN GEORGIA ...
CALL US FIRST 1-800-282-7411

THE CONTRACTOR SHALL ADHERE TO THE CALL BEFORE YOU DIG LAW BY CALLING THE UTILITIES PROTECTION CENTER
Dig | Safely.
1-800-282-7411
770-623-4344

SCALE IN FEET
0 50 100 200

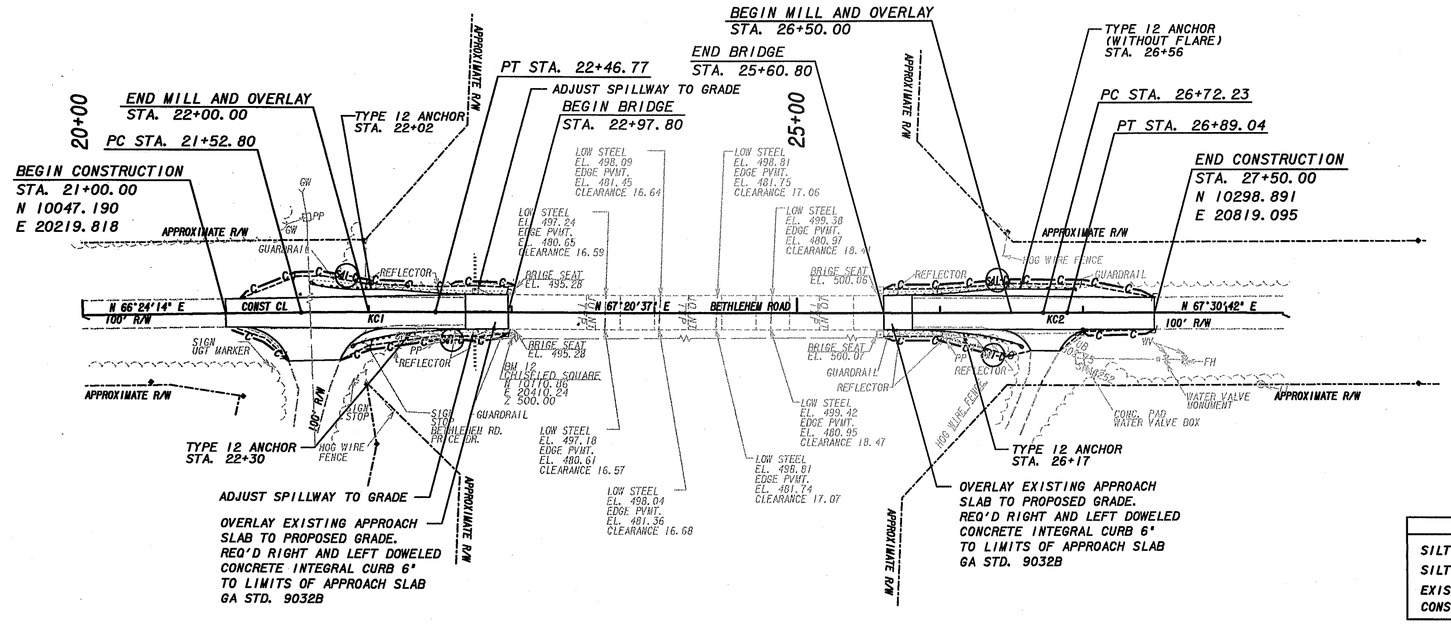

NOTES:

ASPHALTIC CONCRETE PAVEMENT OVERLAYS SHALL BE MILLED AT TIE-INS.

ALL ROADSIDE HIGHWAY SIGNS TO BE REMOVED AND RESET AND INCLUDED IN THE OVERALL COST OF THE PROJECT.

DRIVEWAYS ARE 14' IN WIDTH UNLESS OTHERWISE NOTED.

EROSION CONTROL MATTING SHALL BE PLACED ON ALL 2:1 SLOPES.

LEGEND	
SILT FENCE TYPE A	—A—SFI-A—A—A—
SILT FENCE TYPE C	—C—C—C—SFI-C—
EXISTING R/W & PROPERTY LINE	----------
CONSTRUCTION LIMITS	C--------C--------F

BRIDGE INVENTORY I.D. NO. 151-0025-0

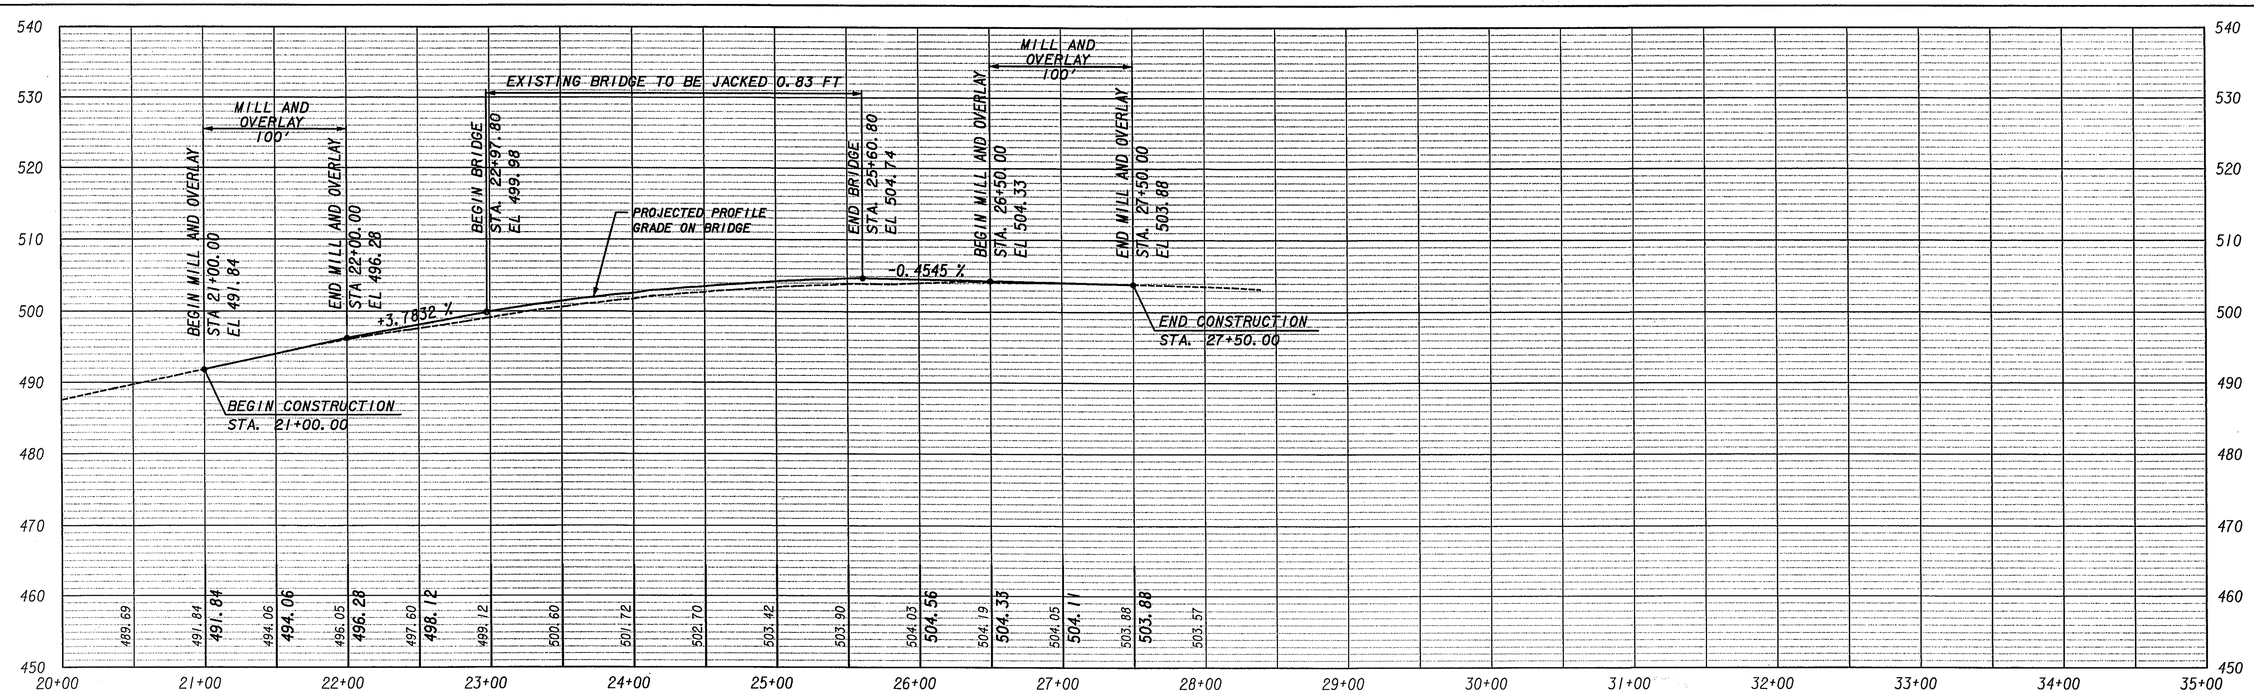

SCALE: HORIZONTAL 1"=50'
VERTICAL 1"=10'

GRESHAM SMITH AND PARTNERS

STATE OF GEORGIA
DEPARTMENT OF TRANSPORTATION
OFFICE OF BRIDGE MAINTENANCE

SITE 4
BETHLEHEM ROAD OVER I-75
HENRY COUNTY

DRAWING No.
13-4

11/4/2004
o:\2280925\t\001994E\001994eC01.dgn
PRF

..\t\001994E\001994eC01.dgn 11/4/2004 10:29:58 AM