STATE	PROJECT NUMBER	SHEET NO.	TOTAL SHEETS
GA.	NHS-M001-00(995)	11	51

REVISION DATES

NOTE: ALL VERTICAL AND HORIZONTAL DATA IS ASSUMED.

NOTES:

ASPHALTIC CONCRETE PAVEMENT OVERLAYS SHALL BE MILLED AT TIE-INS.

ALL ROADSIDE HIGHWAY SIGNS TO BE REMOVED AND RESET AND INCLUDED IN THE OVERALL COST OF THE PROJECT.

DRIVEWAYS ARE 14' IN WIDTH UNLESS OTHERWISE NOTED.

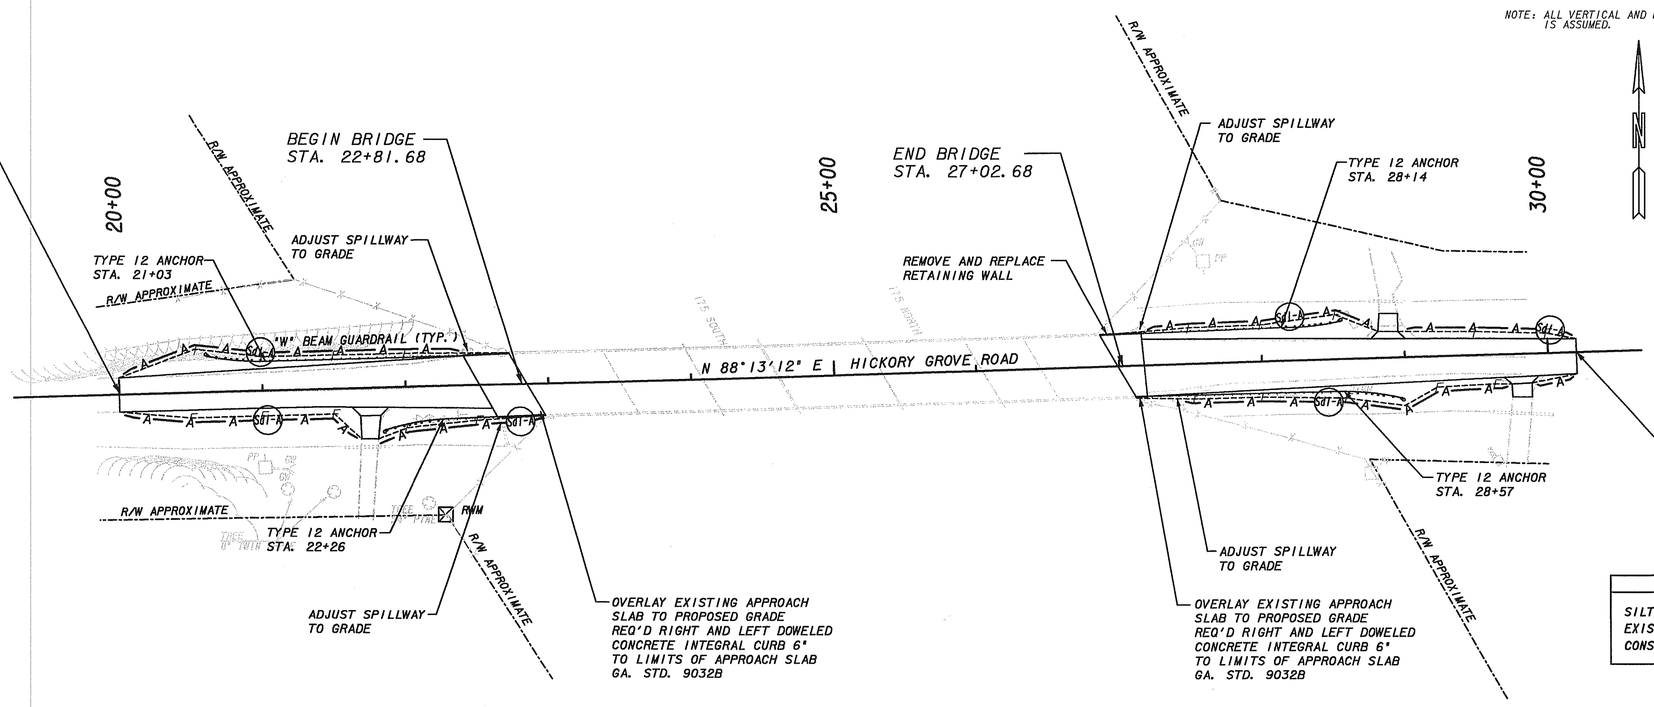

NAME OF UTILITY	SERVICE
COBB COUNTY WATER TIM STEINHOCK 770-419-6330	WATER
ATLANTA GAS LIGHT CO. BRIAN LEAVELL 404-584-4702	GAS
BELLSOUTH JOE DEGROM 770-514-5900	TELEPHONE

SCALE IN FEET
0 50 100 200

LEGEND	
SILT FENCE TYPE C	—A——A——A—SFI-A—
EXISTING R/W & PROPERTY LINE	
CONSTRUCTION LIMITS	C———C———C

BRIDGE INVENTORY I.D. NO. 067-0140-0

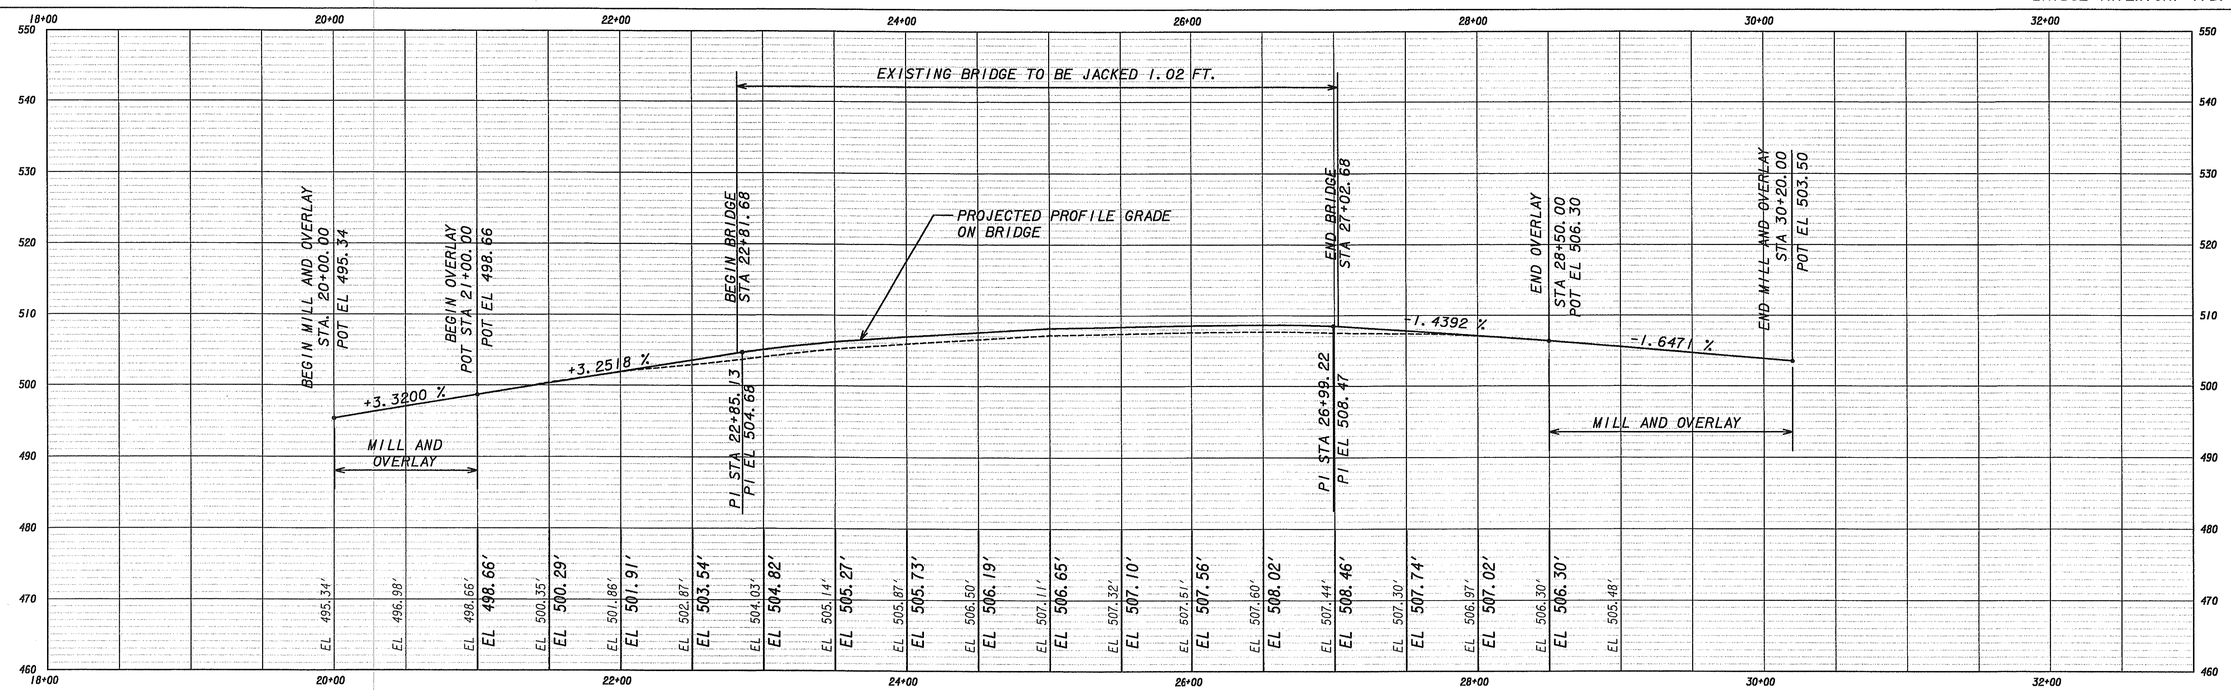

SCALE: HORIZONTAL 1"=50'
VERTICAL 1"=10'

GRESHAM SMITH AND PARTNERS

STATE OF GEORGIA
DEPARTMENT OF TRANSPORTATION
OFFICE OF BRIDGE MAINTENANCE

SITE 2
HICKORY GROVE ROAD OVER I-75
COBB COUNTY

DRAWING No.
13-02

12/18/2003
O:\2280926\t\001995B\001995bC01.dgn
PRF

...\t\001995B\001995bC01.dgn 12/18/2003 12:56:10 PM

2/20/2008 11:17:36 AM \\GDOT-DSN1\GOPLOT\QCF\Road_Design_Tiff-18x12_to_Tiff-36x24.qcf wnguyen C:\Documents and Settings\wnguyen\Desktop\M001995\Construction\Plan Sheet\M001995_001l.tif GO-RD-Plans-Review