STATE	PROJECT NUMBER	SHEET NO.	TOTAL SHEETS
GA.	NHS-M001-00(995)	12	51

REVISION DATES

NAME OF UTILITY	SERVICE
COBB COUNTY WATER TIM STEINHOCK 770-419-6330	WATER
ATLANTA GAS LIGHT CO. BRIAN LEAVELL 404-584-4702	GAS
BELLSOUTH JOE DEGROM 770-514-5900	TELEPHONE

NOTE: ALL VERTICAL AND HORIZONTAL DATA IS ASSUMED.

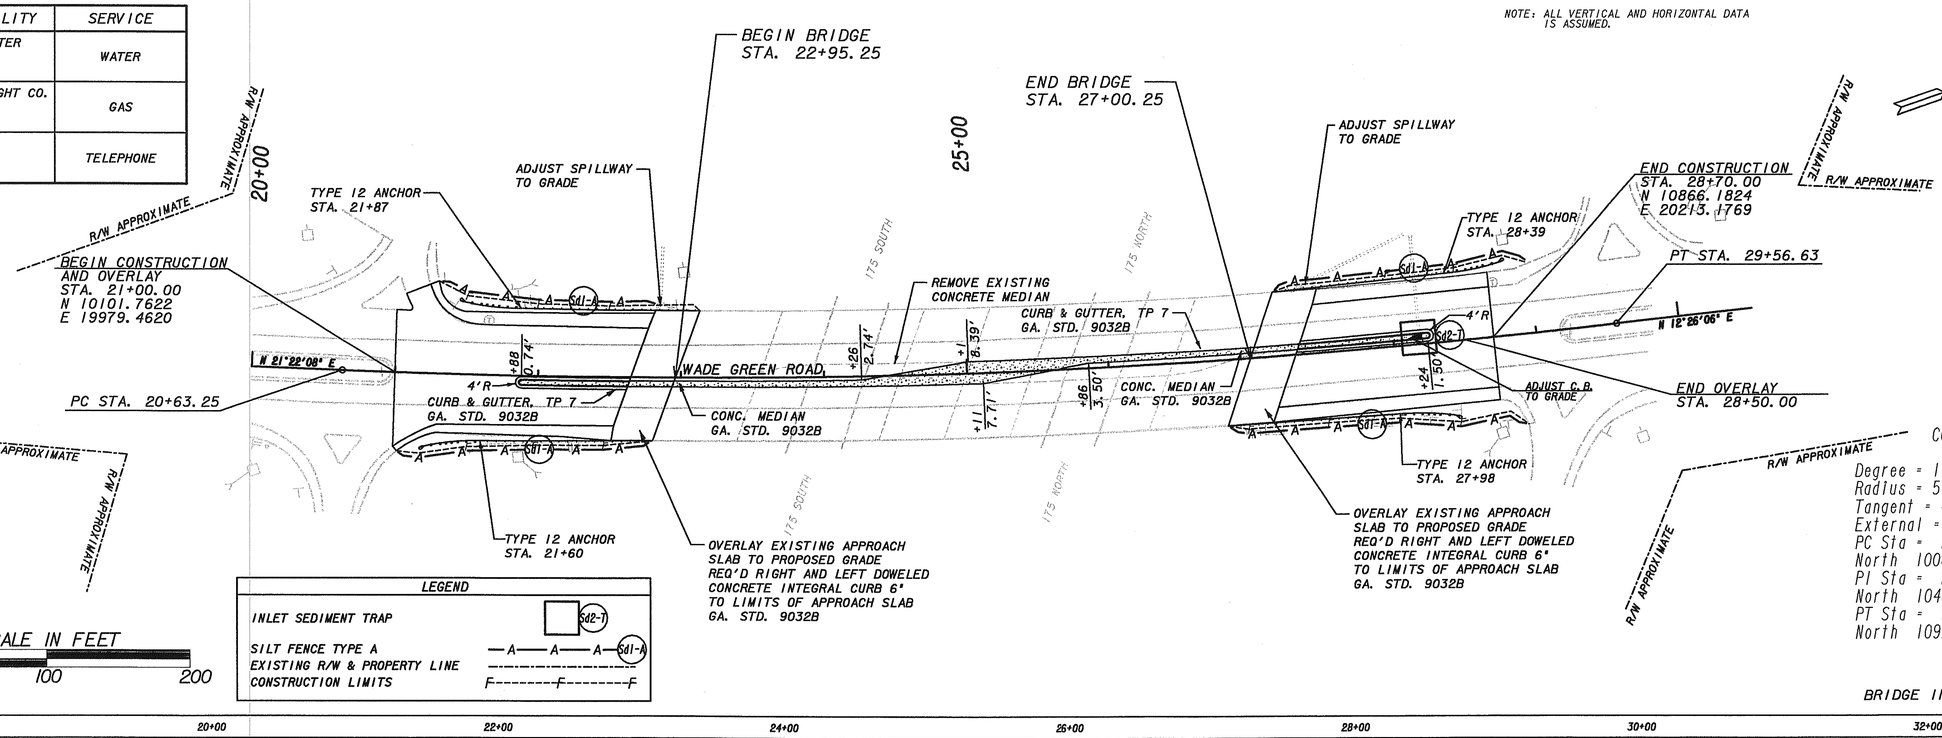

NOTES:

ASPHALTIC CONCRETE PAVEMENT OVERLAYS SHALL BE MILLED AT TIE-INS.

ALL ROADSIDE HIGHWAY SIGNS TO BE REMOVED AND RESET AND INCLUDED IN THE OVERALL COST OF THE PROJECT.

DRIVEWAYS ARE 14' IN WIDTH UNLESS OTHERWISE NOTED.

CONSTRUCTION CENTERLINE
KCI

Degree = 1°00'00"	Delta = 8°56'00"
Radius = 5729.58	Length = 893.33
Tangent = 447.57	Length of Cord = 892.48
External = 17.91	S.E. Rate = %
PC Sta = 20+63.25	DB = N 21°28'08" E
North 10067.41	East 19966.15
PI Sta = 25+10.85	
North 10484.24	East 20129.24
PT Sta = 29+56.63	DA = N 12°26'06" E
North 10921.34	East 20225.63

BRIDGE INVENTORY I.D. NO. 067-0122-0

LEGEND

INLET SEDIMENT TRAP	Sd2-7
SILT FENCE TYPE A	—A—A—A— Sd1-A
EXISTING R/W & PROPERTY LINE	
CONSTRUCTION LIMITS	F--------F--------F

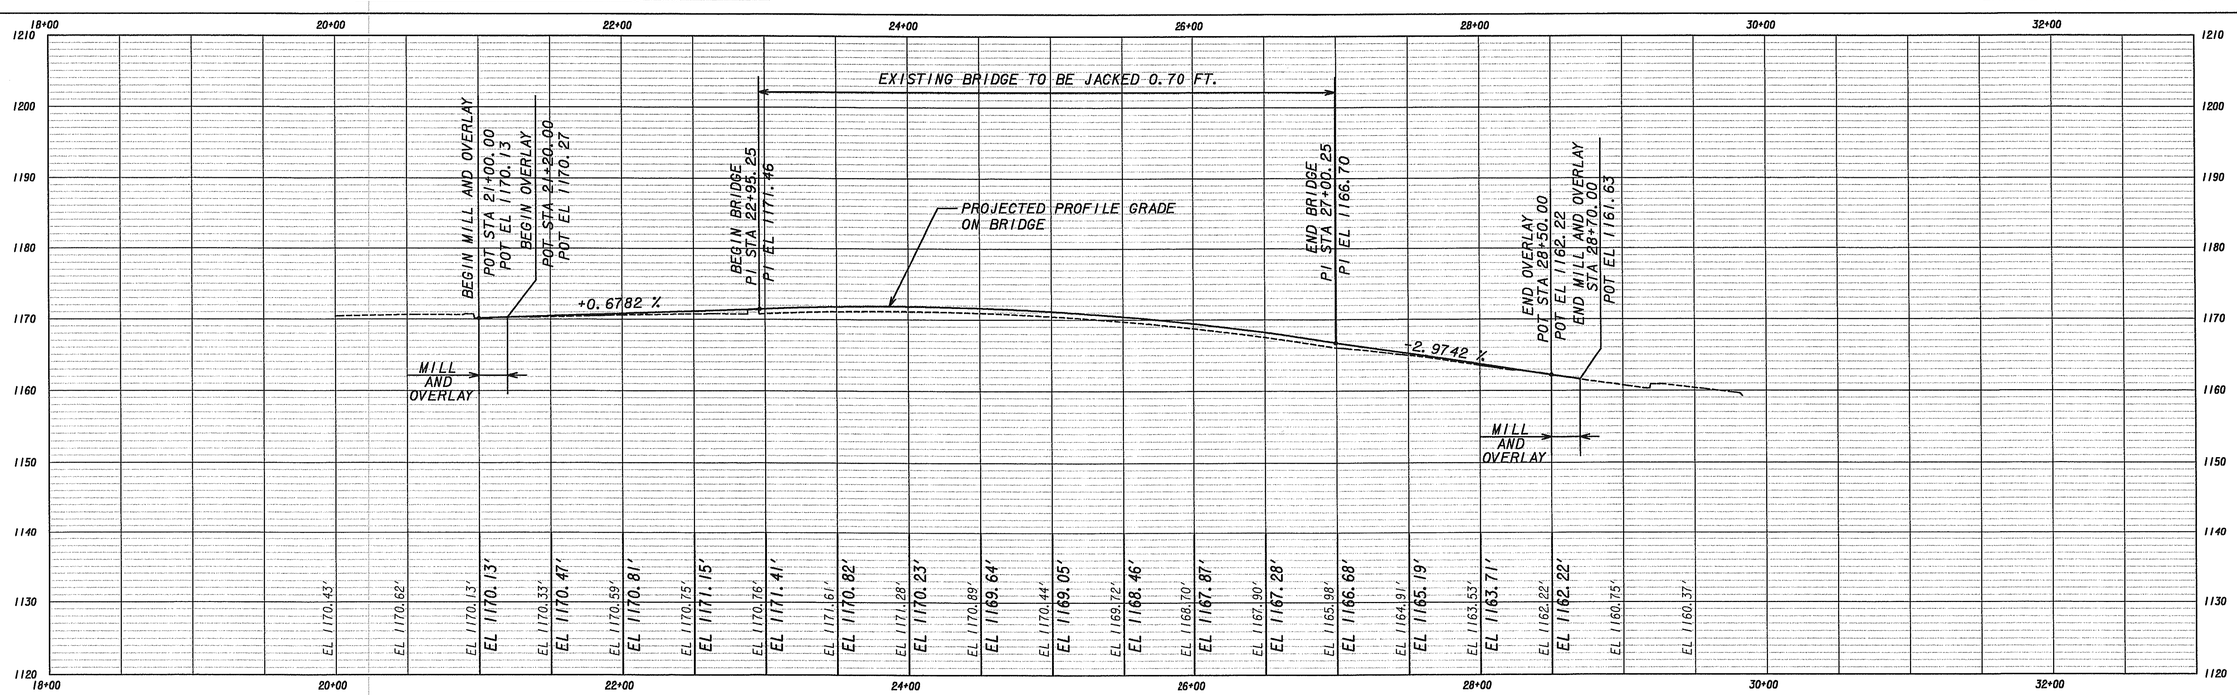

SCALE: HORIZONTAL 1"=50'
VERTICAL 1"=10'

GRESHAM SMITH AND PARTNERS

STATE OF GEORGIA
DEPARTMENT OF TRANSPORTATION
OFFICE OF BRIDGE MAINTENANCE

SITE 3
WADE GREEN ROAD OVER I-75
COBB COUNTY

DRAWING No.
13-03

02/05/2004
cs\2280926\t\001995C\001995cC01.dgn
PRF

2/20/2008 11:17:32 AM \\GDOT-DSN1\GOPLOT\QCF\Road Design Tiff-18x12 to Tiff-36x24.qcf nguyen C:\Documents and Settings\nguyen\Desktop\M001995\Construction\Plan Sheet\M001995 0012.tif GO-RD-Plans-Review