STATE	PROJECT NUMBER	SHEET NO.	TOTAL SHEETS
GA.	NHS-M001-00(995)	12A	51

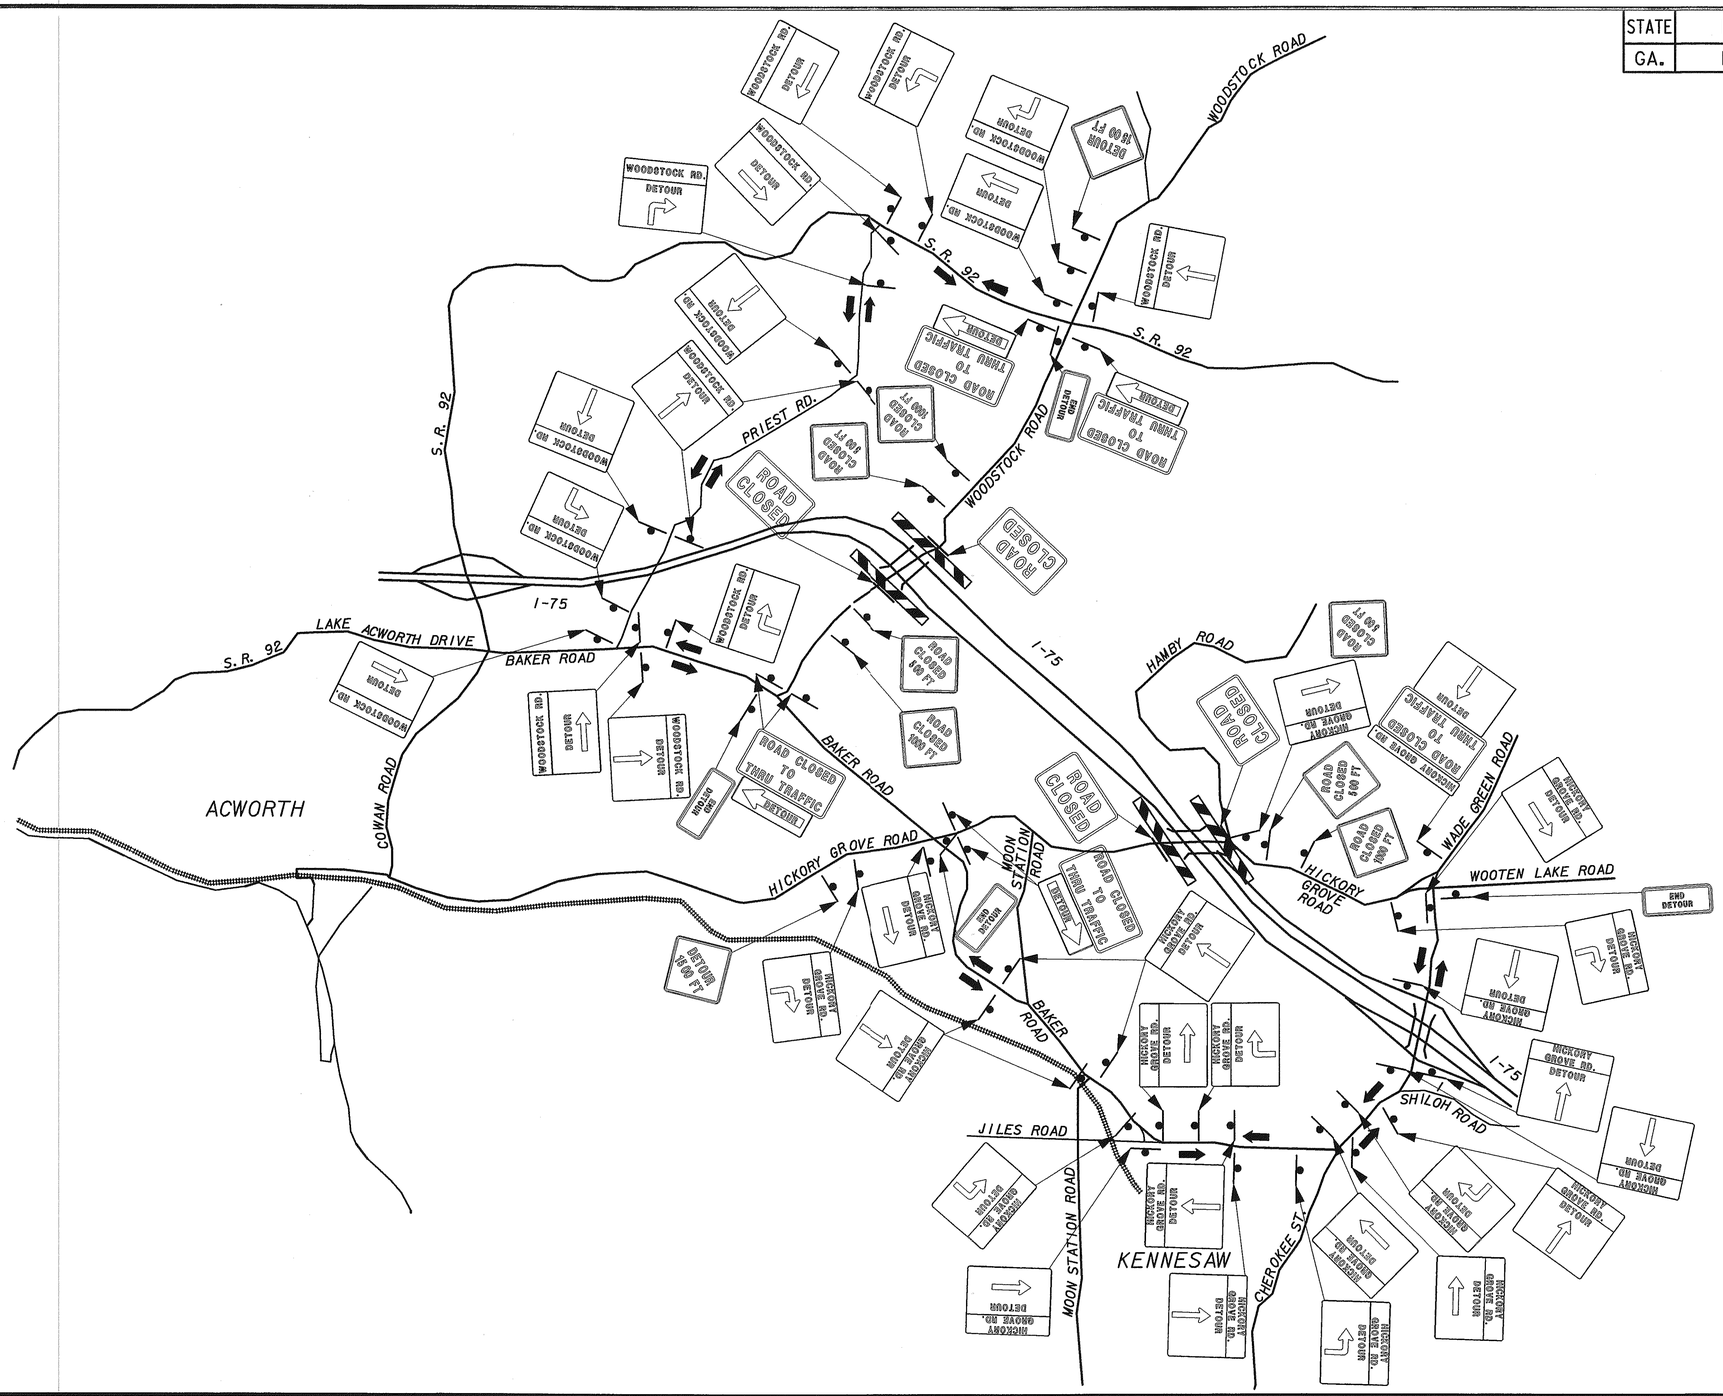

GRESHAM SMITH AND PARTNERS

LEGEND

- SIGN
- DRUM
- CONE
- TYPE III BARRICADE
- BARRICADE/BARRIER MOUNTED SIGN
- VARIABLE MESSAGE BOARD
- DIRECTION OF DETOUR TRAFFIC
- TEMPORARY CONCRETE BARRIER
- FLAGGER
- WORK THIS PHASE OF STAGE

DATE	REVISIONS	DATE	REVISIONS

GEORGIA
DEPARTMENT OF TRANSPORTATION

DETOURS

PROJECT - NHS-M001-00(995)
COUNTY - COBB & CHEROKEE
DATE 2/5/04 SHEET 20-01

o:\2280926\t\001995DETOUR.dgn
02/09/2004

2/20/2008 11:17:29 AM \\GDOT-DSN1\GOPLOT\QCF\Road Design Tiff-18x12 to Tiff-36x24.qcf wnguyen C:\Documents and Settings\wnguyen\Desktop\M001995\Construction\Plan Sheet\M001995 0013.tif GO-RD-Plans-Review