STATE	PROJECT NUMBER	SHEET NO.	TOTAL SHEETS
GA.	NHS-M001-00(995)	11	59

REVISION DATES

NOTE: ALL VERTICAL AND HORIZONTAL DATA IS ASSUMED.

NOTES:

ASPHALTIC CONCRETE PAVEMENT OVERLAYS SHALL BE MILLED AT TIE-INS.

ALL ROADSIDE HIGHWAY SIGNS TO BE REMOVED AND RESET AND INCLUDED IN THE OVERALL COST OF THE PROJECT.

DRIVEWAYS ARE 14' IN WIDTH UNLESS OTHERWISE NOTED.

EROSION CONTROL MATTING SHALL BE PLACED ON ALL 2:1 SLOPES

PLEASANT VALLEY ROAD
CONSTRUCTION CENTERLINE
KC1

Degree = 5°00'00.0"	Delta = 5°01'38.3"
Radius = 1145.92	Length = 100.55
Tangent = 50.31	Length of Chord = 100.51
External = 1.10	S.E. Rate = %
PC Sta = 20+58.29	DB = N 22°30'18.2" E
North 9816.96	East 19930.92
PI Sta = 21+08.60	
North 9863.44	East 19950.17
PT Sta = 21+58.84	DA = N 27°31'56.5" E
North 9908.04	East 19973.43

PLEASANT VALLEY ROAD
CONSTRUCTION CENTERLINE
KC2

Degree = 1°00'00.0"	Delta = 0°36'13.5"
Radius = 5729.58	Length = 60.38
Tangent = 30.19	Length of Chord = 60.38
External = 0.08	S.E. Rate = %
PC Sta = 26+01.35	DB = N 27°31'56.5" E
North 10300.44	East 20177.97
PI Sta = 26+31.54	
North 10327.21	East 20191.93
PT Sta = 26+61.72	DA = N 28°08'10.1" E
North 10353.83	East 20206.16

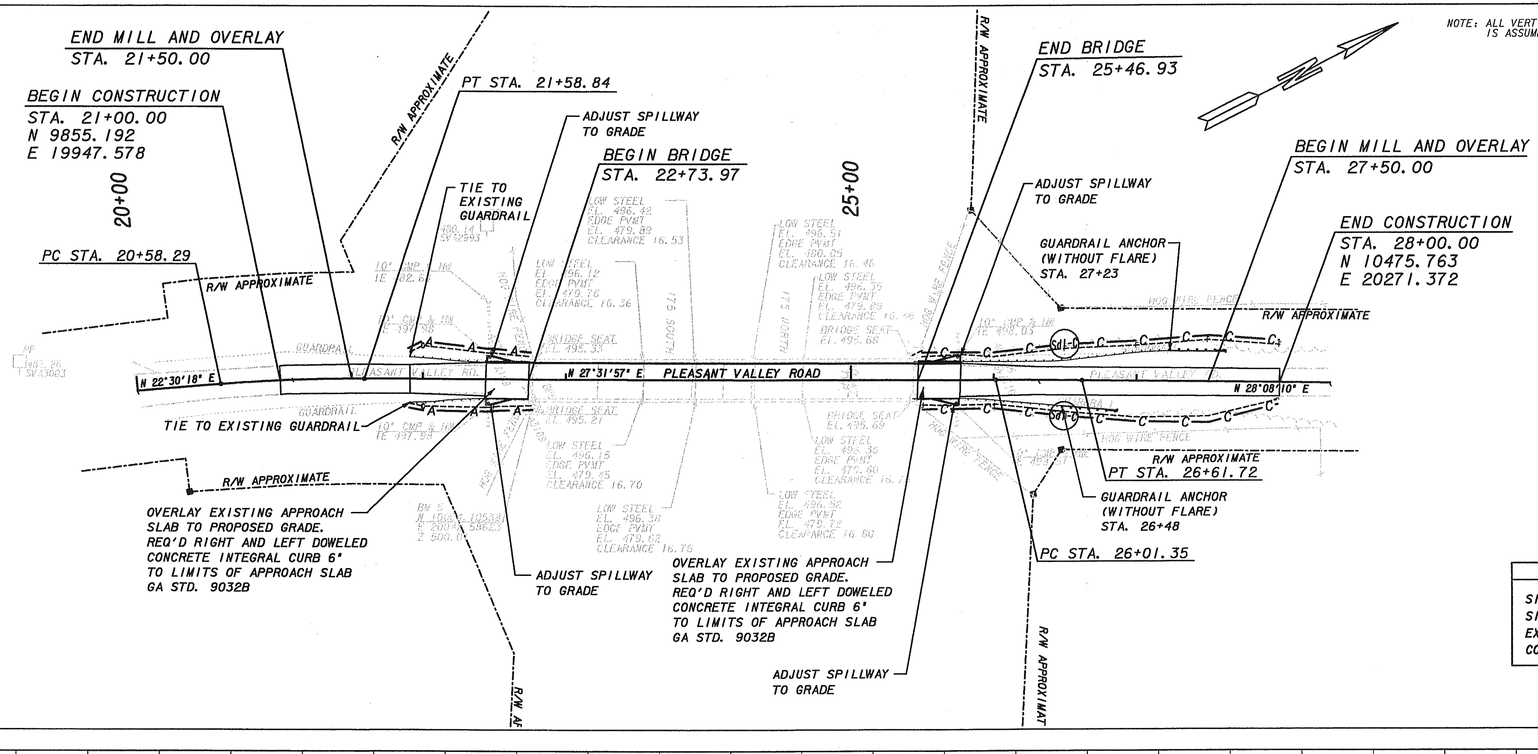

LEGEND	
SILT FENCE TYPE A	—A—SFI-A—A—A—
SILT FENCE TYPE C	—C—C—C—SFI-C—
EXISTING R/W & PROPERTY LINE	----------
CONSTRUCTION LIMITS	C--------C--------C

BRIDGE INVENTORY I.D. NO. 015-0056-0

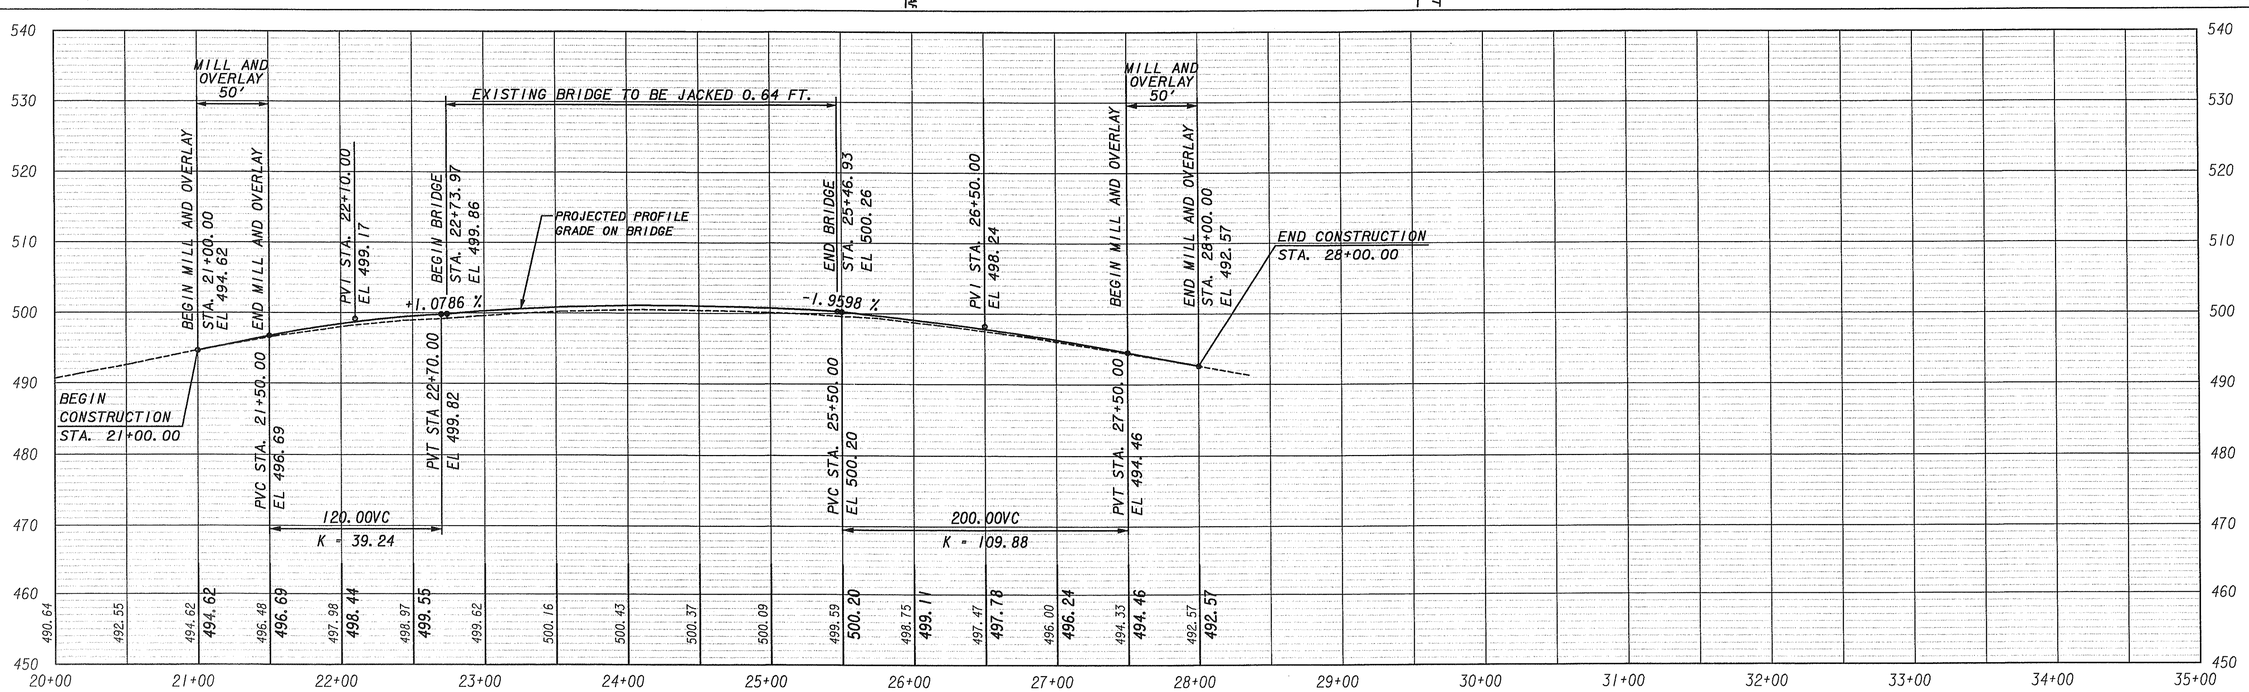

SCALE: HORIZONTAL 1"=50'
VERTICAL 1"=10'

GRESHAM SMITH AND PARTNERS

STATE OF GEORGIA
DEPARTMENT OF TRANSPORTATION
OFFICE OF BRIDGE MAINTENANCE

SITE 1
PLEASANT VALLEY ROAD OVER I-75
BARTOW COUNTY

DRAWING No. 13-01

03/31/2004
o:\2260927\t\001996A\001996aC01.dgn
PRF

...\t\001996A\001996aC01.dgn 03/31/2004 10:10:24 AM

2/20/2008 11:52:42 AM \\GDOT-DSN1\GOPLOT\QCF\Road_Design_Tiff-18x12_to_Tiff-36x24.qcf wnguyen C:\Documents and Settings\wnguyen\Desktop\M001996\Construction\Plan Sheet\M001996_001I.tif GO-RD-Plans-Review