NOTE: ALL VERTICAL AND HORIZONTAL DATA IS ASSUMED.

STATE	PROJECT NUMBER	SHEET NO.	TOTAL SHEETS
GA.	NHS-M001-00(995)	12	59

REVISION DATES

RIGHT-OF-WAY IS WELL BEYOND THE LIMITS OF THIS SURVEY

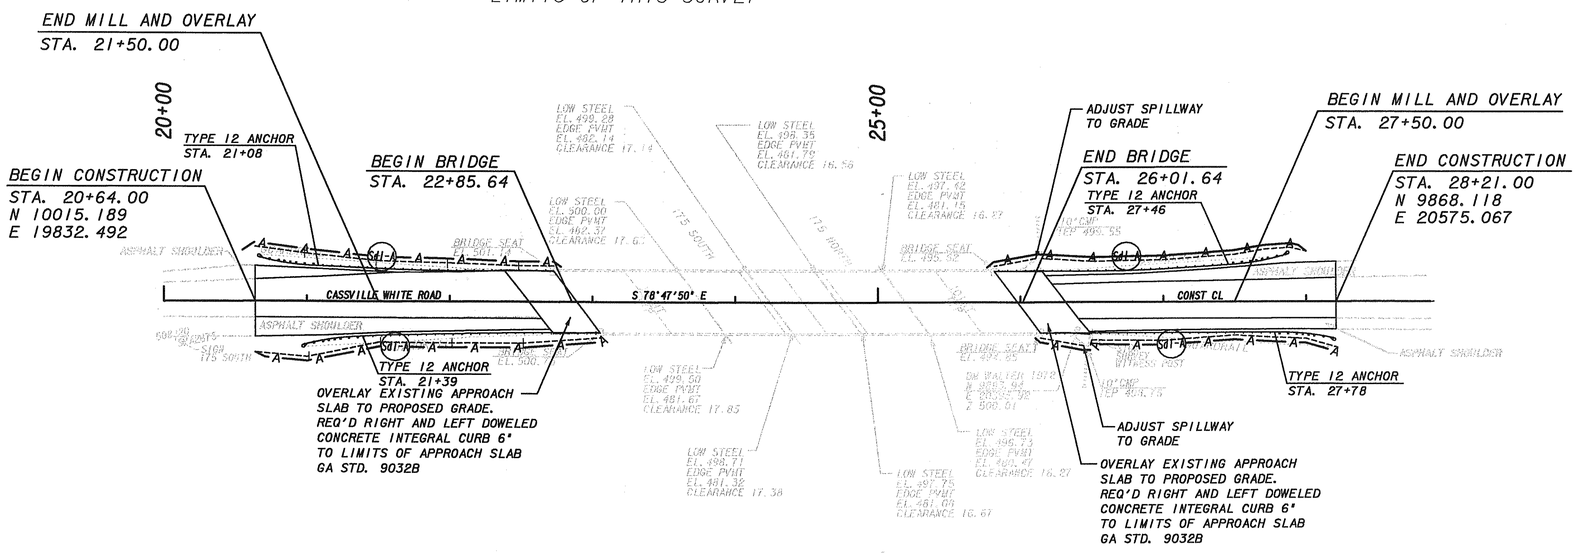

NOTES:

ASPHALTIC CONCRETE PAVEMENT OVERLAYS SHALL BE MILLED AT TIE-INS.

ALL ROADSIDE HIGHWAY SIGNS TO BE REMOVED AND RESET AND INCLUDED IN THE OVERALL COST OF THE PROJECT.

DRIVEWAYS ARE 14' IN WIDTH UNLESS OTHERWISE NOTED.

EROSION CONTROL MATTING SHALL BE PLACED ON ALL 2:1 SLOPES

LEGEND	
SILT FENCE TYPE A	—A—SFI-A—A—A—
SILT FENCE TYPE C	—C—C—C—SFI-C—
EXISTING R/W & PROPERTY LINE	-·-·-·-·-·-·-
CONSTRUCTION LIMITS	C--------C--------C

SCALE IN FEET
0 50 100 200

BRIDGE INVENTORY I.D. NO. 015-0126-0

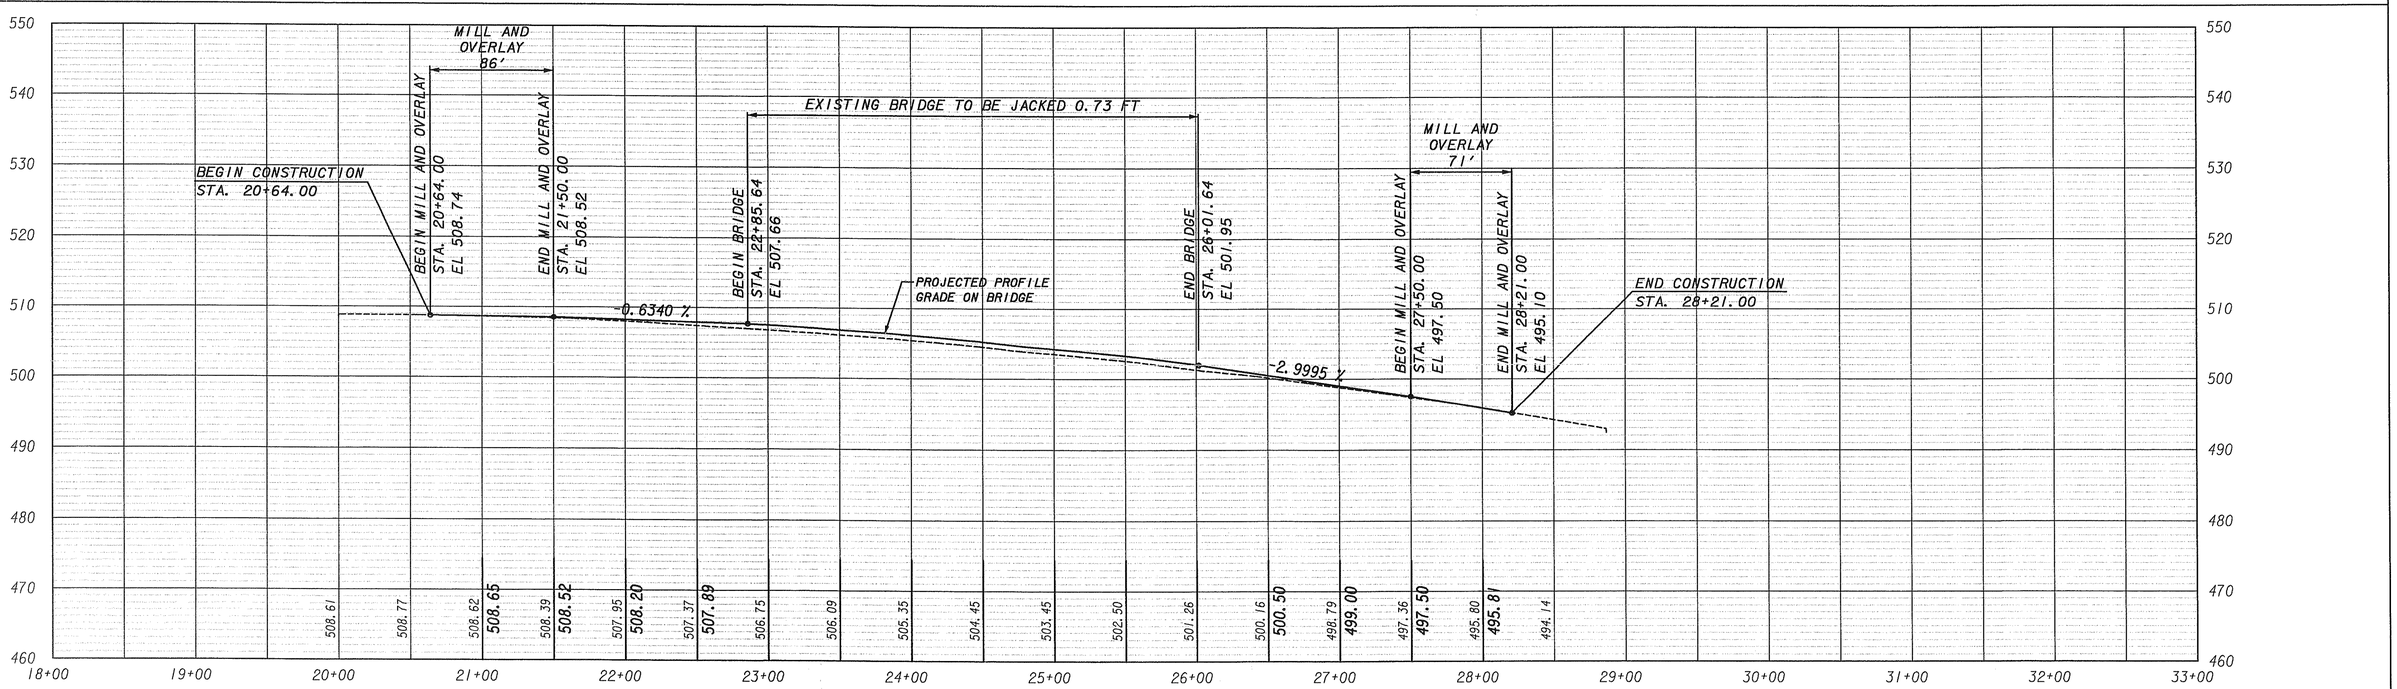

SCALE: HORIZONTAL 1"=50'
VERTICAL 1"=10'

GRESHAM SMITH AND PARTNERS

STATE OF GEORGIA
DEPARTMENT OF TRANSPORTATION
OFFICE OF BRIDGE MAINTENANCE

SITE 2
CASSVILLE-WHITE ROAD OVER I-75
BARTOW COUNTY

DRAWING No. 13-02

03/31/2004
o:\2280927\t\001996B\001996bC01.dgn
PRF

...\t\001996B\001996bC01.dgn 03/31/2004 10:11:51 AM

2/20/2008 11:52:39 AM \\GDOT-DSN1\GOPLOT\QCF\Road_Design_Tiff-18x12_to_Tiff-36x24.qcf wnguyen C:\Documents and Settings\wnguyen\Desktop\M001996\Construction\Plan Sheet\M001996_0012.tif GO-RD-Plans-Review