STATE	PROJECT NUMBER	SHEET NO.	TOTAL SHEETS
GA.	NHS-M001-00(995)	14	59

REVISION	DATES

NOTE: ALL VERTICAL AND HORIZONTAL DATA IS ASSUMED.

TRIMBLE HOLLOW ROAD
CONSTRUCTION CENTERLINE
KC1

Degree = 1°00'00"	Delta = 0°36'34"
Radius = 5729.58	Length = 60.94
Tangent = 30.47	Length of Chord = 60.94
External = 0.08	S.E. Rate = %
PC Sta = 20+92.48	DB = S 80°48'13" E
North 10008.24	East 19839.21
PI Sta = 21+22.95	
North 10003.37	East 19869.29
PT Sta = 21+53.42	DA = S 80°11'39" E
North 9998.18	East 19899.32

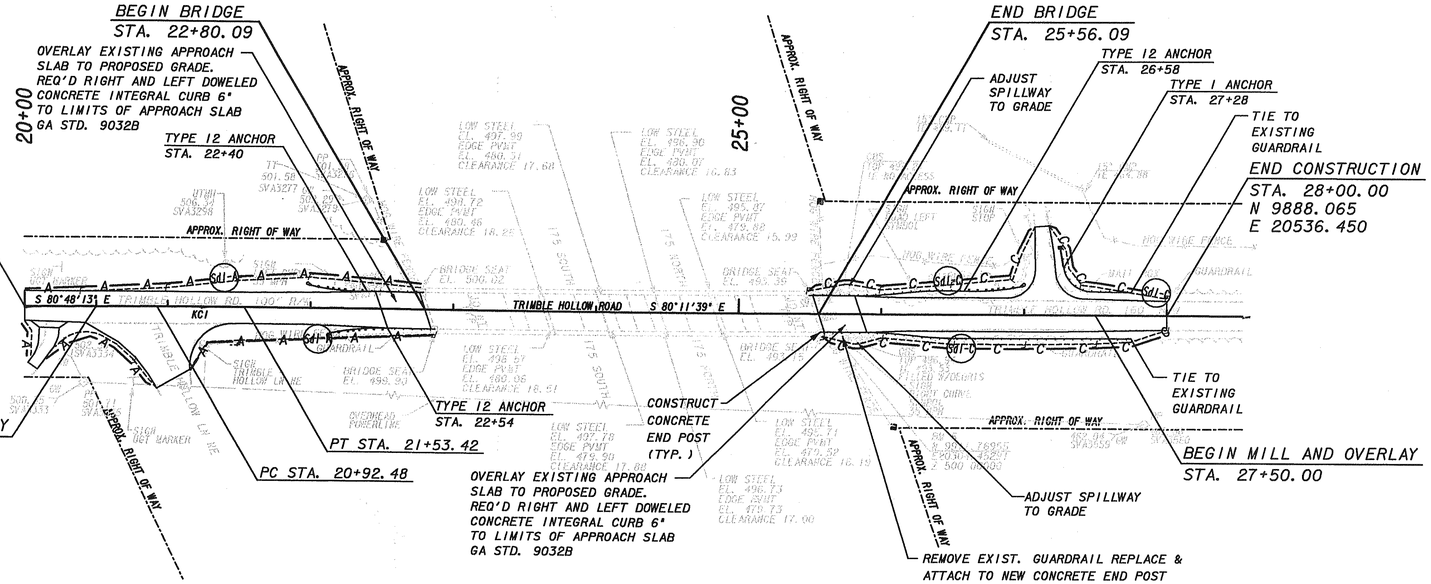

SCALE IN FEET
0 50 100 200

NOTES:

ASPHALTIC CONCRETE PAVEMENT OVERLAYS SHALL BE MILLED AT TIE-INS.

ALL ROADSIDE HIGHWAY SIGNS TO BE REMOVED AND RESET AND INCLUDED IN THE OVERALL COST OF THE PROJECT.

DRIVEWAYS ARE 14' IN WIDTH UNLESS OTHERWISE NOTED.

EROSION CONTROL MATTING SHALL BE PLACED ON ALL 2:1 SLOPES

LEGEND	
SILT FENCE TYPE A	—A—SAI-A—A—A—
SILT FENCE TYPE C	—C—C—C—SAI-C—
EXISTING R/W & PROPERTY LINE	-·-·-·-·-·-·-
CONSTRUCTION LIMITS	C--------C--------C

BRIDGE INVENTORY I.D. NO. 129-0030-0

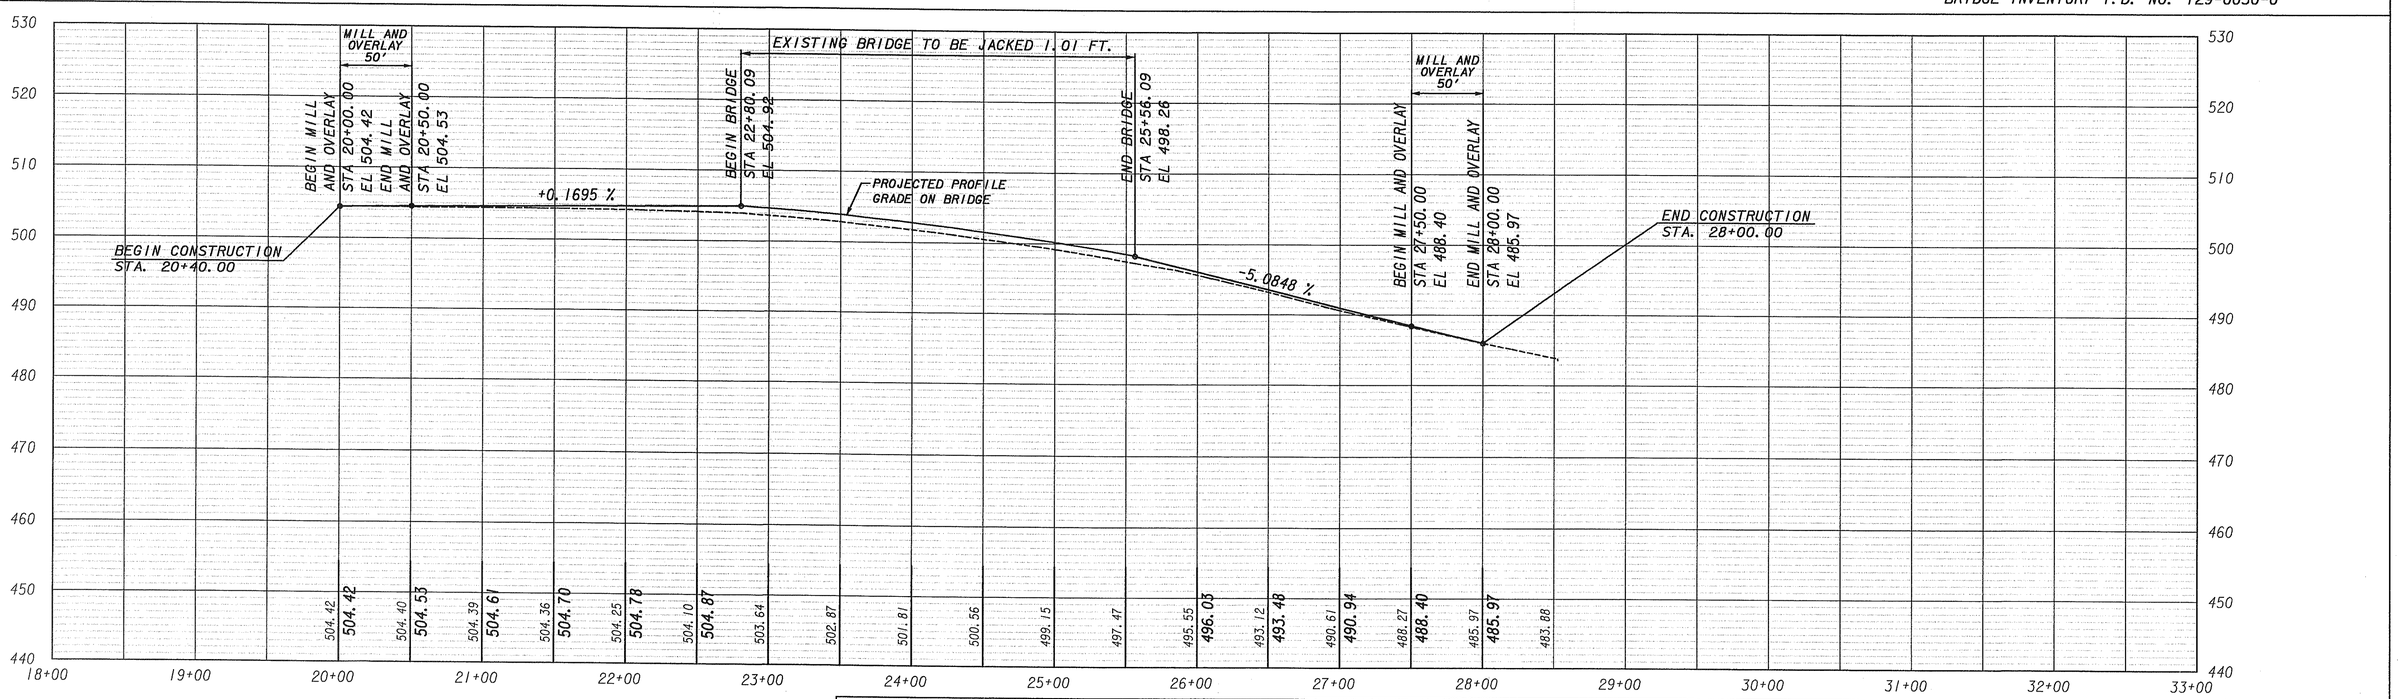

SCALE: HORIZONTAL 1"=50'
VERTICAL 1"=10'

GRESHAM SMITH AND PARTNERS

STATE OF GEORGIA
DEPARTMENT OF TRANSPORTATION
OFFICE OF BRIDGE MAINTENANCE

SITE 4
TRIMBLE HOLLOW ROAD OVER I-75
GORDON COUNTY

DRAWING No. 13-04

03/31/2004
o:\2280927\t\001996D\001996dC01.dgn
PRF