FED. HD. DIV. NO.	STATE	PROJ. NO.	SHEET NO.	TOTAL SHEETS
	GA.	NHS-M002-00(052)	8	15

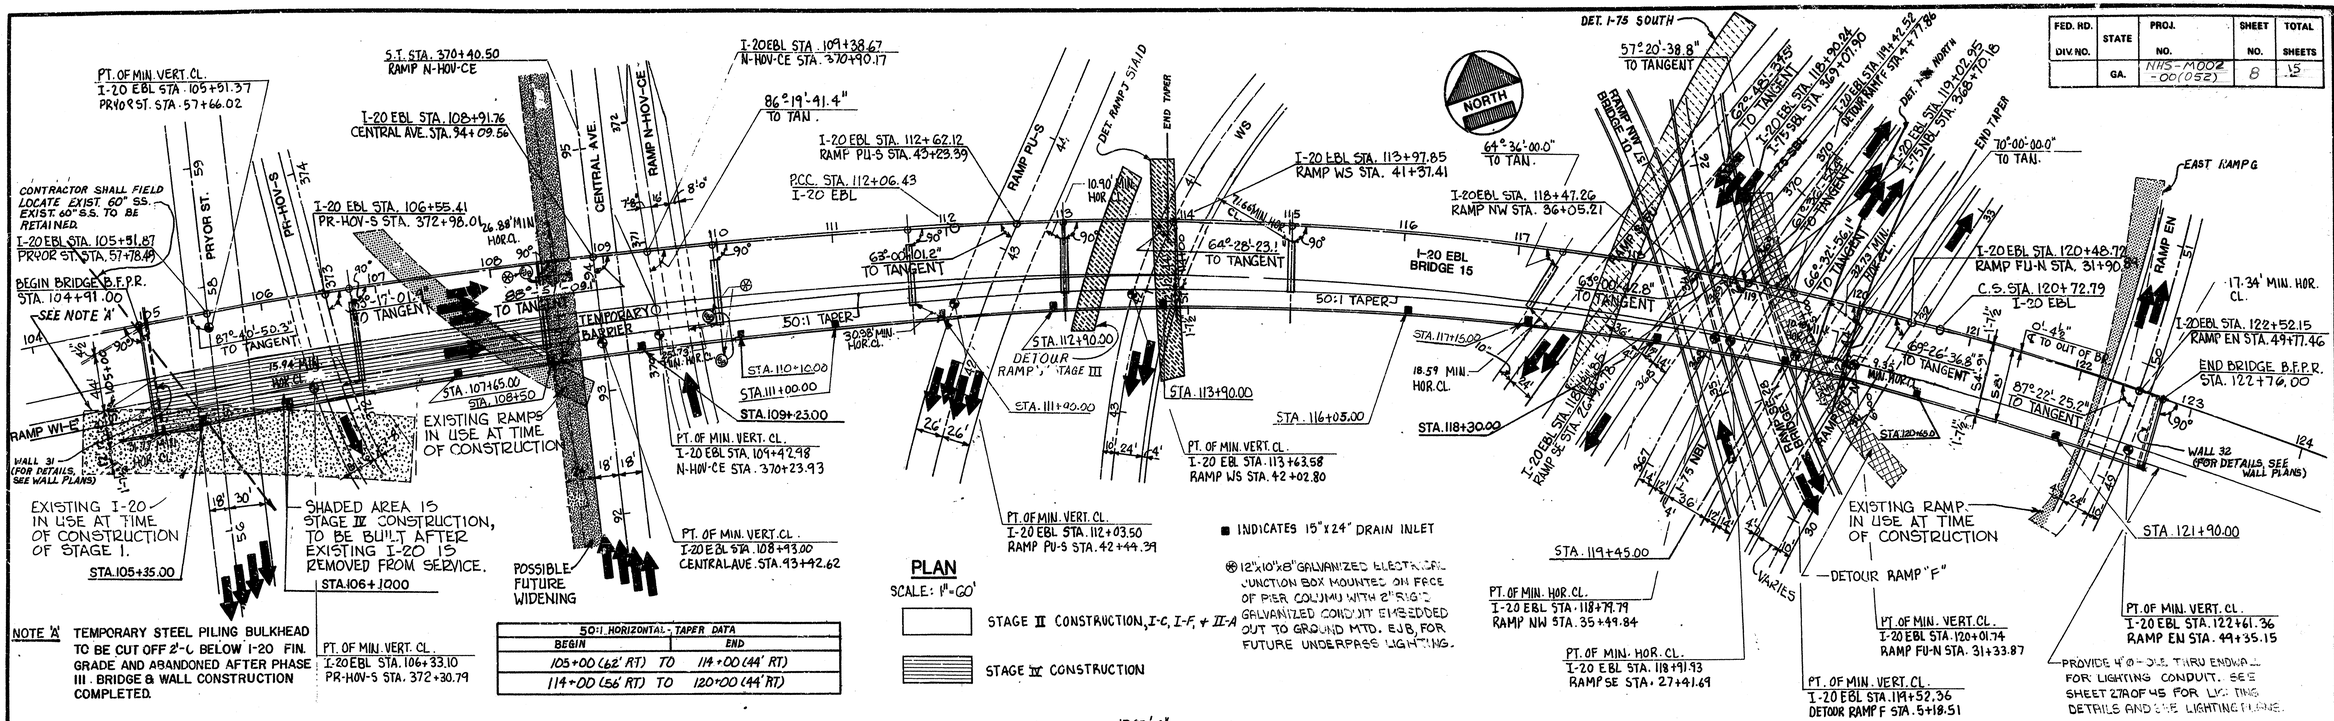

BY	REVISIONS	DATE
HWC	Rev. Elev.	6-26-86
HWC	REV. ELEV. & DIMENSIONS	6-6-86
	RESUBMITTED	1-11-85

BRIDGE SHEET 5 OF 9

BROWDER + LEGUIZAMON & ASSOCS. ENGINEERS ATLANTA GEORGIA

EWELL W. FINLEY & PARTNERS, INC. CONSULTING ENGINEERS ATLANTA GEORGIA

I-20 EBL OVER I-75/85, CENTRAL AVE. AND PRYOR STREET

PLAN AND ELEVATION

FULTON COUNTY, GEORGIA

GEORGIA STATE HIGHWAY PROJECT NO. PEI-75-2(88)C FULTON COUNTY

DESIGNED ____ DRAWN ____ SCALE AS SHOWN ____ TYPED ____ CHECKED ____ DATE July, 1979 ____ REVIEWED ____ APPROVED ____ JOB NO. ____

DRAWING NO. 1

45