STATE	PROJECT NUMBER	SHEET NO.	TOTAL SHEETS
GA.	STP-M002-00 (072)	5	7

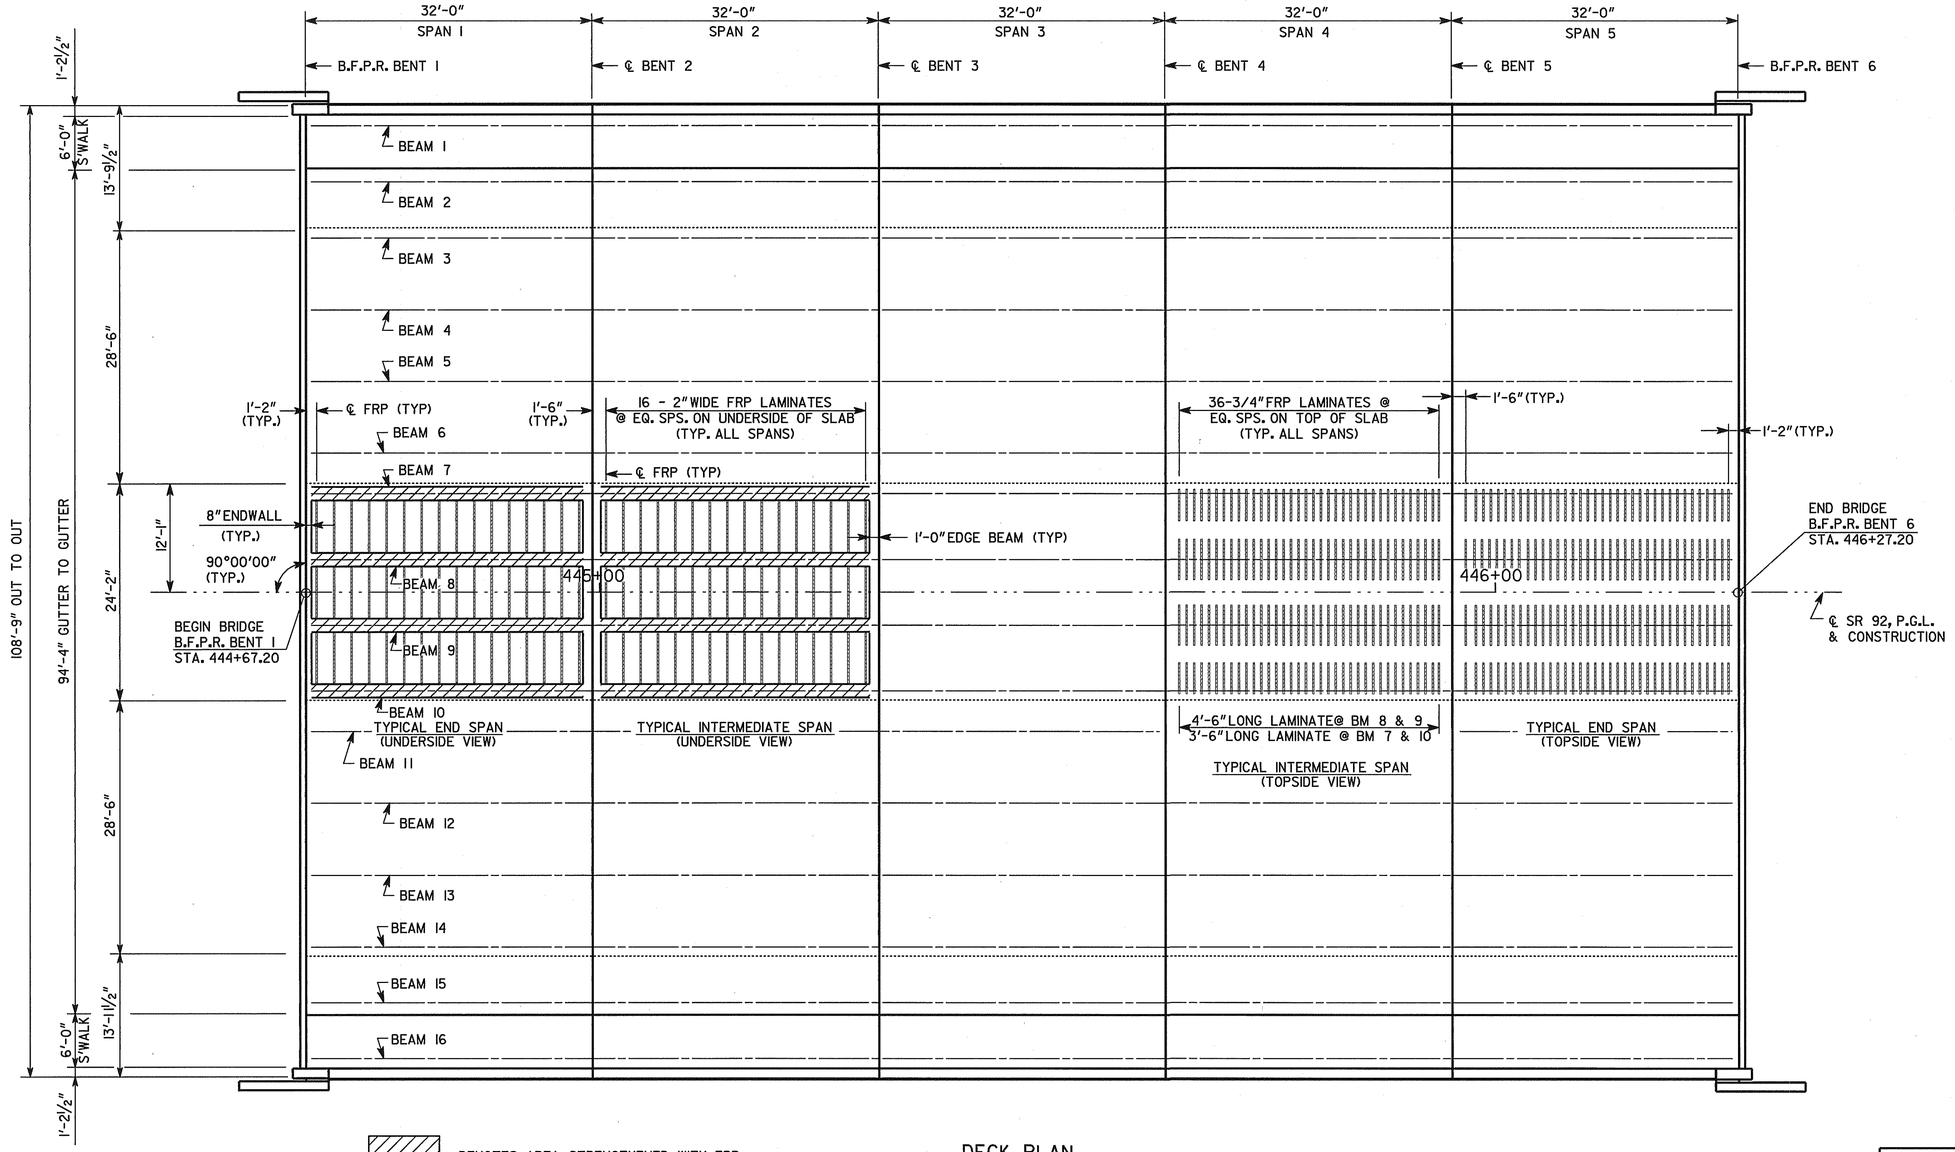

DENOTES AREA STRENGTHENED WITH FRP

DECK PLAN

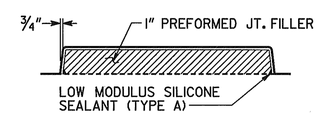

DETAILS OF 1" EXPANSION JOINT IN MEDIAN

NOTE: INSTALL EXPANSION JOINTS IN MEDIAN TO MATCH EXISTING. COST SHALL BE INCLUDED IN THE OVERALL BID SUBMITTED.

BRIDGE NO. 1

JBT
J.B. Trimble, Inc.
6445 Powers Ferry Road
Atlanta GA 30339-2933
(770) 952-1022

GEORGIA
DEPARTMENT OF TRANSPORTATION
OPERATIONS DIVISION-OFFICE OF MAINTENANCE

CAPACITY UPGRADE
SR 92 OVER NOONDAY CREEK
DECK PLAN

CHEROKEE COUNTY STP-M002-00 (072)

SCALE: NO SCALE U.N.O. JUNE 2003

REVISIONS	DATE	BY

BRIDGE SHEET 3 OF 5

DESIGNED MDT | CHECKED GLE | REVIEWED BKS
DRAWN ITD | DESIGN GROUP MAINTENANCE | APPROVED EHG

C:\DGN\2263\2263 BIDP.DGN 1-25-03 ITD

2/20/2008 1:01:54 PM \\GDOT-DSN1\GOPLOT\QCF\Road_Design_Tiff-18x12_to_Tiff-36x24.qcf wnguyen C:\Documents and Settings\wnguyen\Desktop\M002072\Construction\PLAN SHEET\M002072_0005.tif GO-RD-Plans-Review