STATE	PROJECT NUMBER	SHEET NO.	TOTAL SHEETS
GA.	STP-M002-00(112)	7	40

SIGN LEGEND

W20-3(500')	ROAD CLOSED 500 FT
W20-3(1000')	ROAD CLOSED 1000 FT
W20-3(1500')	ROAD CLOSED 1500 FT
R11-2	ROAD CLOSED — ON TYPE III BARRICADE
R11-4	ROAD CLOSED TO THRU TRAFFIC
M4-9R	DETOUR
M4-9L	DETOUR
M4-9S	DETOUR
M4-9AR	DETOUR 500 FT
M4-9AL	DETOUR 500 FT
M4-9AS	DETOUR 500 FT
D-111	SR 137
M4-8a	END DETOUR
M4-10R	DETOUR
M4-10L	DETOUR

* ADD SR 11/US 129 ADVISORY STREET NAME BLADE (D111) TO ALL M4- DETOUR SIGNS

NOTE: CONTRACTOR WILL BE RESPONSIBLE FOR ALL DETOUR SIGNING AND TEMPORARY STRIPING.

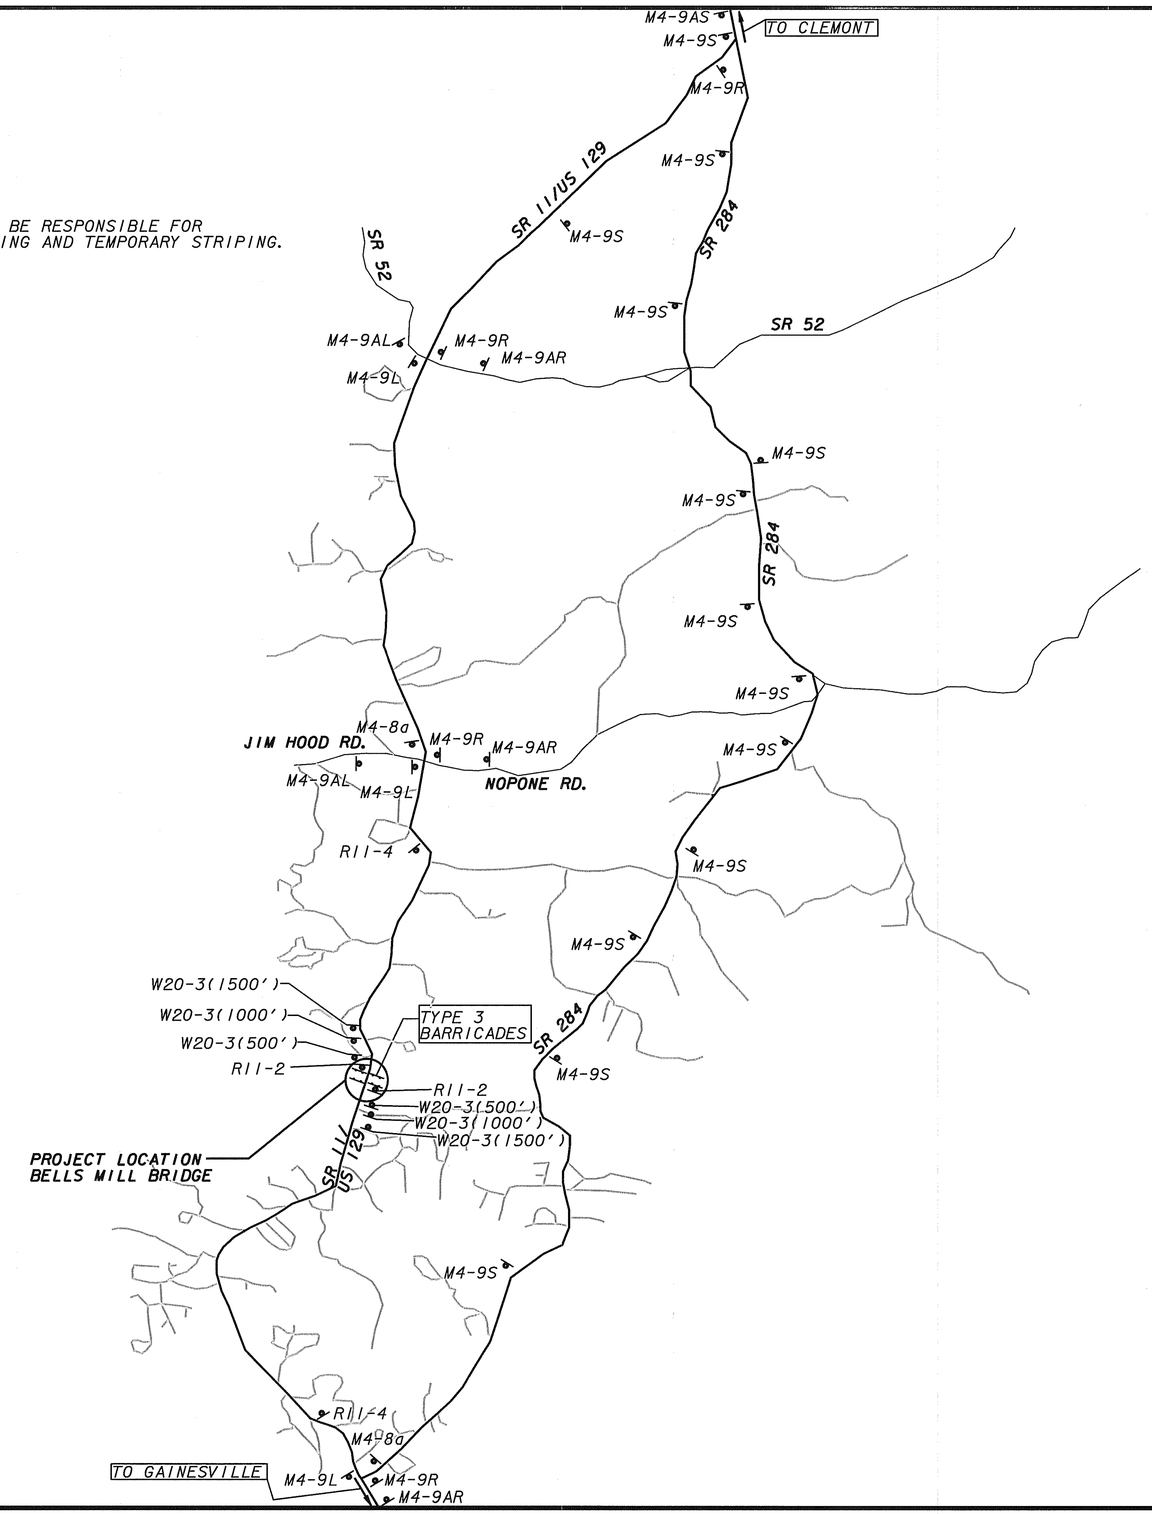

NO SCALE

k:\tra\31-3029 bridge deck repairs\stp-m002-00(112) hall county (lake lanier)\m002001l2detour bells mill.dgn 6/10/2004