STATE	PROJECT NUMBER	SHEET NO.	TOTAL SHEETS
GA.	STP-M002-00 (112)	10	40

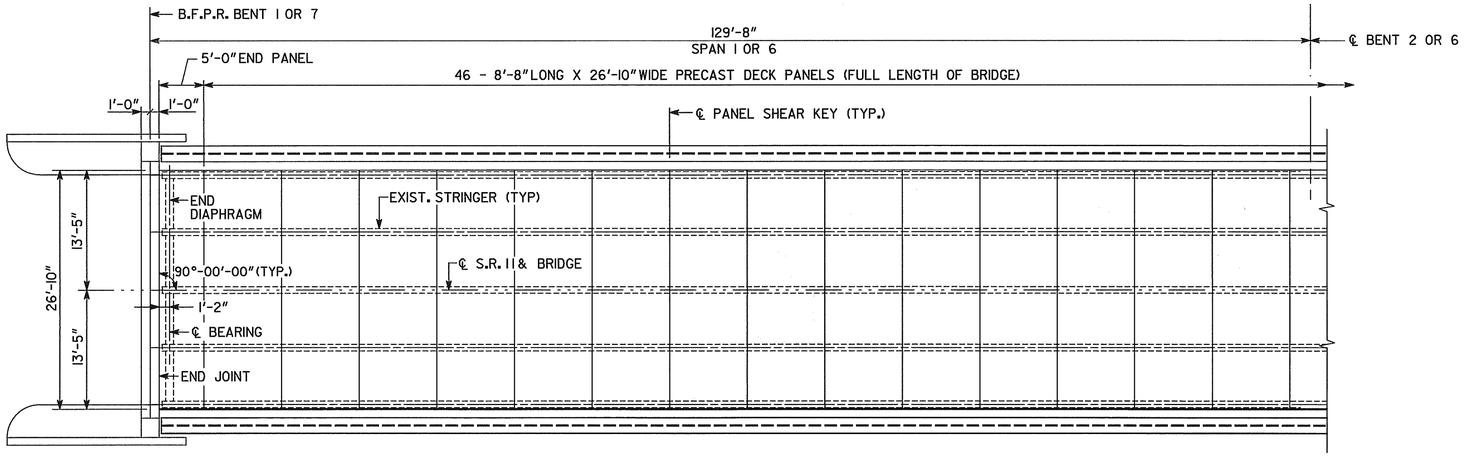

SPANS 1 OR 6

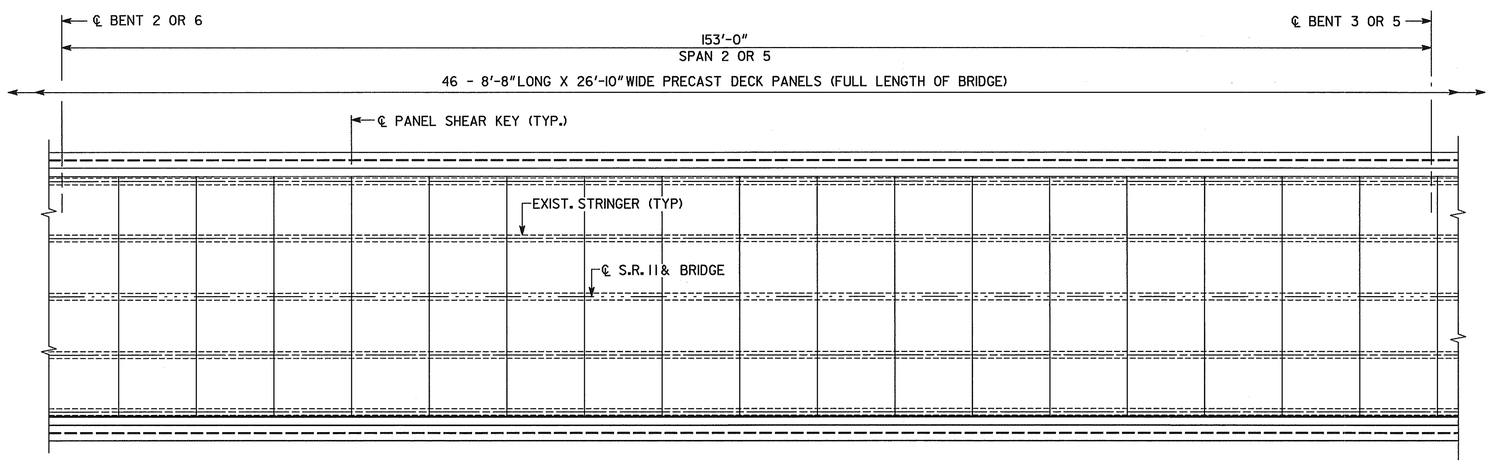

SPANS 2 OR 5

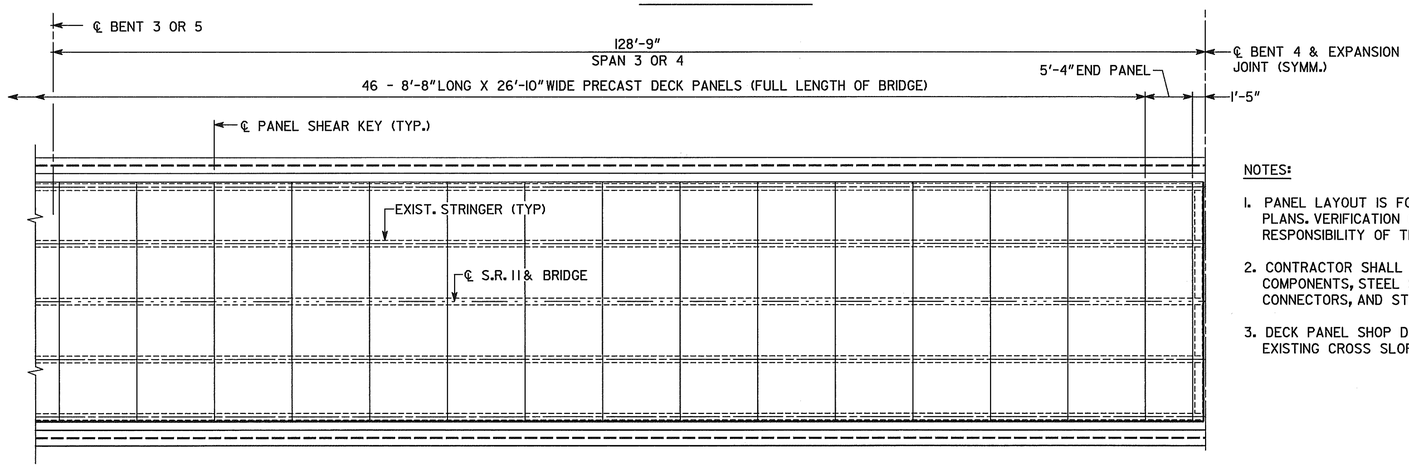

SPANS 3 OR 4

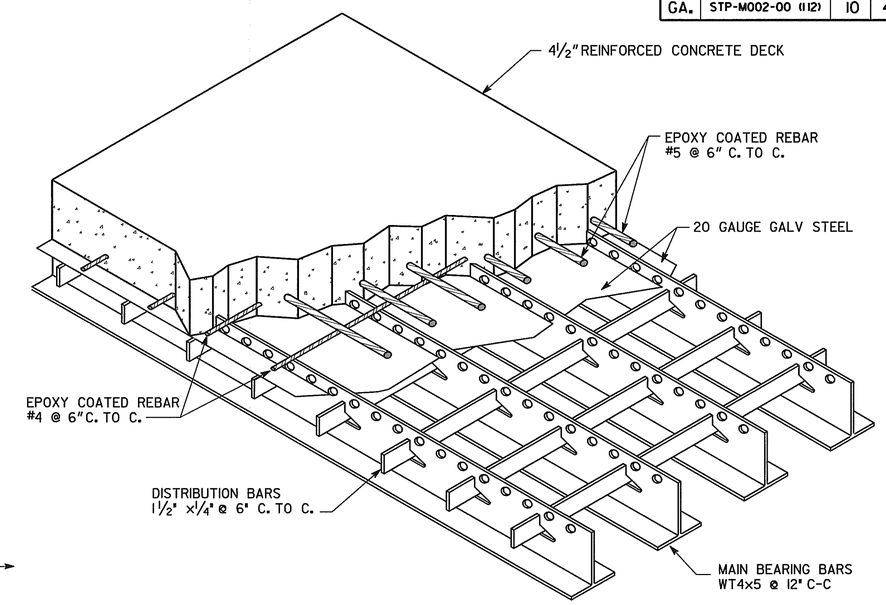

PRECAST DECK PANEL DETAIL

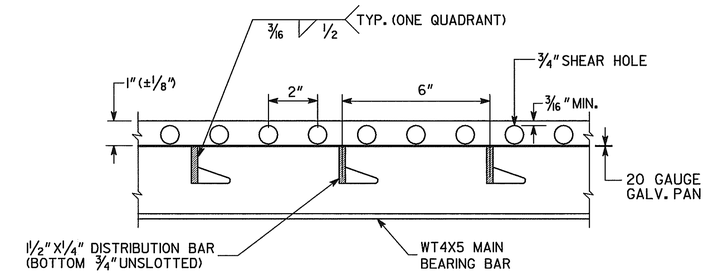

NOTE: TOP OF FORM PAN LOCATED BELOW BOTTOM OF ¾" HOLES TO MINIMIZE CONCRETE LEAKAGE DURING POUR

GRID DETAIL

NOTES:

1. PANEL LAYOUT IS FOR INFORMATION ONLY AND BASED ON ORIGINAL DESIGN PLANS. VERIFICATION OF EXISTING DIMENSIONS AND PANEL LAYOUT IS THE RESPONSIBILITY OF THE CONTRACTOR AND MANUFACTURER.
2. CONTRACTOR SHALL SUBMIT SHOP DRAWINGS DETAILING ALL DECK PANEL COMPONENTS, STEEL SAFETY CURBS, SAFETY CURB CONNECTIONS, SHEAR CONNECTORS, AND STEEL SHIM PLATES FOR FINGER JOINT.
3. DECK PANEL SHOP DRAWINGS SHALL INCLUDE DETAILS FOR MATCHING EXISTING CROSS SLOPE.

BRIDGE NO. 1

J.B. TRIMBLE, INC.
6445 Powers Ferry Rd.
Atlanta GA 30339
(770) 952-1022

GEORGIA
DEPARTMENT OF TRANSPORTATION
OPERATIONS DIVISION-OFFICE OF MAINTENANCE

DISTRICT 1 BRIDGE REPAIR (DECK REPLACEMENT)
S.R. 11/U.S. 129 (LONGSTREET BRIDGE) OVER
CHATTAHOOCHEE RIVER
DECK PLAN

HALL COUNTY STP-M002-00 (112)

SCALE: AS SHOWN APRIL 2004

REVISIONS	DATE	BY

BRIDGE SHEET 3 OF 6

DESIGNED PJC | CHECKED GLE | REVIEWED EHG
DRAWN ITD | DESIGN GROUP MAINTENANCE | APPROVED STH

6/10/2004

k:\tra\31-3029 bridge deck repairs\stp-m002-00(112) hall county (lake lanier)\longstreet bridge\dgn\112bldp.dgn

...\dgn\112bldp.dgn 6/10/2004 2:25:28 PM