STATE	PROJECT NUMBER	SHEET NO.	TOTAL SHEETS
GA.	STP-M002-00 (113)	5	80

STAGE 1

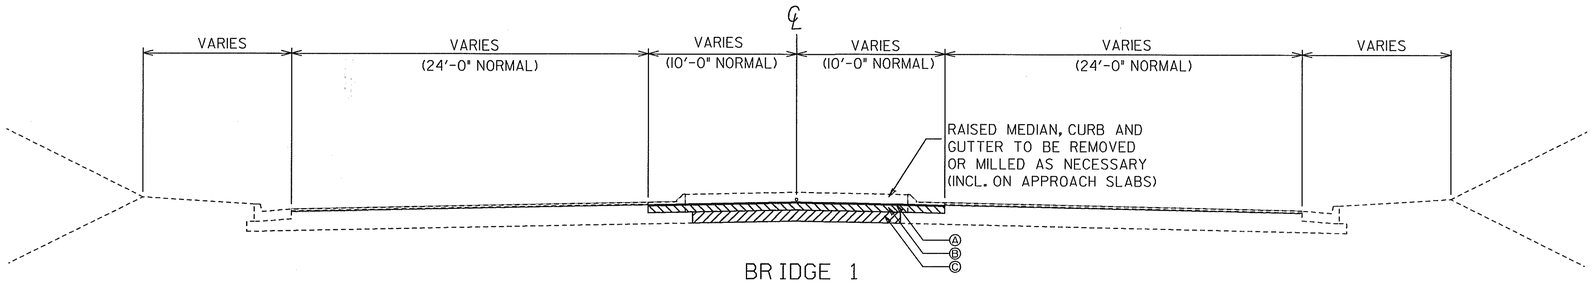

BRIDGE 1

APPLIES TO MEDIAN: STA. 87+00 TO STA. 89+23.07
STA. 98+00 TO STA. 98+77

APPLIES TO ROADWAY: STA. 87+00 TO STA. 89+23.07
STA. 96+72 TO STA. 100+00

REQUIRED PAVEMENT

Ⓐ 80 LBS/SY RECYCLED ASPH CONC LEVELING, INCL BITUM & H LIME- AS NEEDED
Ⓑ 440 LBS/SY RECYCLED ASPH CONC 25 mm SUPERPAVE, GP 1 OR 2 , INCL BITUM (SUPERPAVE LEVEL B)
Ⓒ GRADED AGGREGATE BASE, 12"
Ⓓ VARIABLE DEPTH MILLING

STAGE 1

REMOVE EXISTING MEDIAN BETWEEN STA. 87+00 AND STA. 89+23.07 AND STA. 98+00 AND STA. 98+77. MILL EXISTING ROADWAY AN AVERAGE DEPTH OF 3". RECONSTRUCT REMOVED MEDIAN AREA WITH SHOWN PAVEMENT SECTION. LAY A 80 LB/SY LEVELING SURFACE ON ROADWAY ALONG WITH PLACING TEMPORARY STAGE 1 PAVEMENT MARKING.

STAGE 2

LAY A 80 LB/SY LEVELING SURFACE ON ROADWAY ALONG WITH PLACING TEMPORARY STAGE 2 PAVEMENT MARKING.

STAGE 2

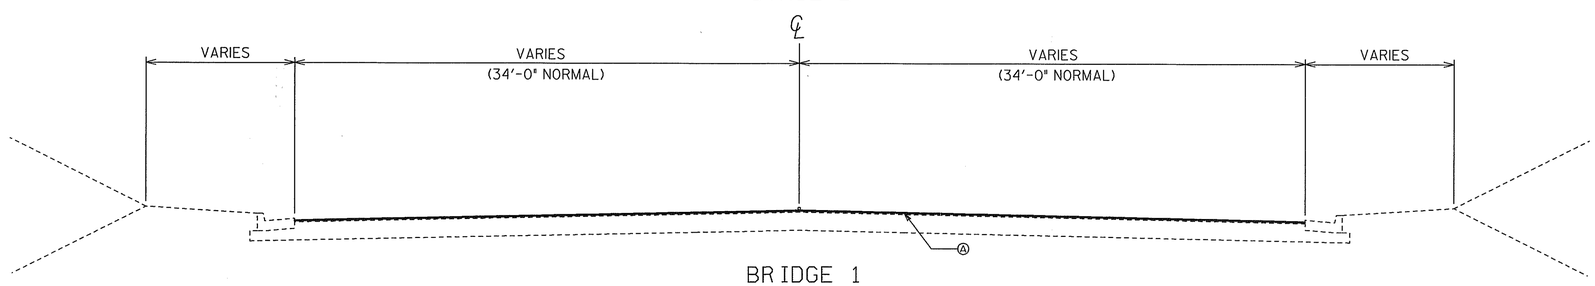

BRIDGE 1

APPLIES TO : STA. 87+00 TO STA. 89+23.07
STA. 98+00 TO STA. 99+75

REQUIRED PAVEMENT

Ⓐ 80 LBS/SY RECYCLED ASPH CONC LEVELING, INCL BITUM & H LIME- AS NEEDED

JBT J.B. TRIMBLE, INC.
6445 Powers Ferry Road,
Suite 100
Atlanta, GA 30339

DATE	REVISIONS	DATE	REVISIONS

GEORGIA
DEPARTMENT OF TRANSPORTATION
TYPICAL SECTIONS
PROJECT: STP-M002-00 (113)
COUNTY: HALL AND HABERSHAM
DRAWING No. 5-01

DGN$SPECIFICATION$$$$$$$$$$$$$$$$$$$$$$
SHOWDATETIME$$$$$$
K:\TRA\31-3029\(113)\HALL CO\DGN\RDY\113BITYP.DGN 12-1-03 GKS