STATE	PROJECT NUMBER	SHEET NO.	TOTAL SHEETS
GA.	STP-M002-00 (113)	6	80

STAGE 2

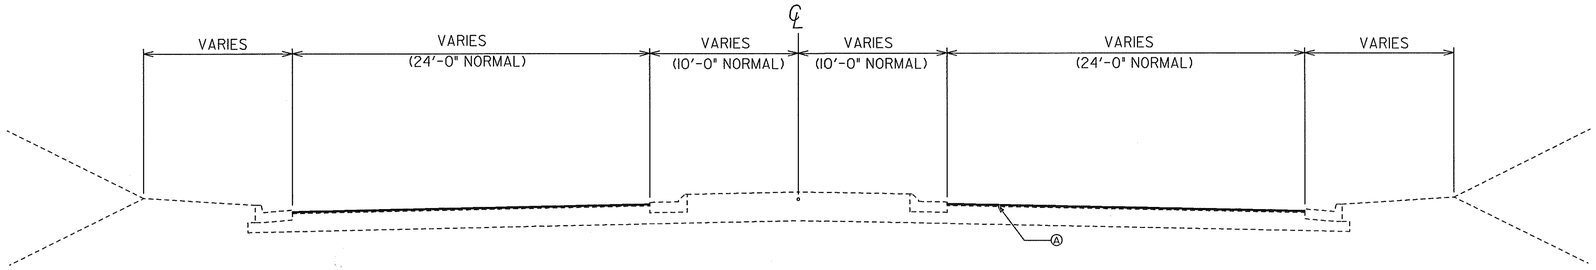

BRIDGE 1

APPLIES TO: STA. 96+72 TO STA. 98+00
STA. 99+75 TO STA. 100+00

REQUIRED PAVEMENT

Ⓐ 80 LBS/SY RECYCLED ASPH CONC LEVELING, INCL BITUM & H LIME- AS NEEDED

STAGE 2

LAY A 80 LB/SY LEVELING SURFACE ON ROADWAY ALONG WITH PLACING TEMPORARY STAGE 2 PAVEMENT MARKING.

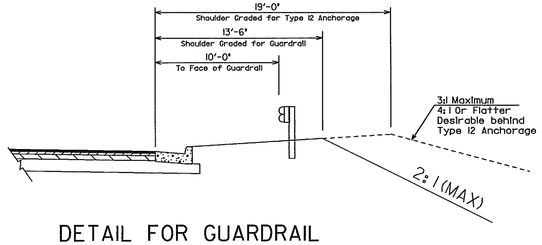

DETAIL FOR GUARDRAIL
SEE PLAN FOR LOCATION

STAGE 3

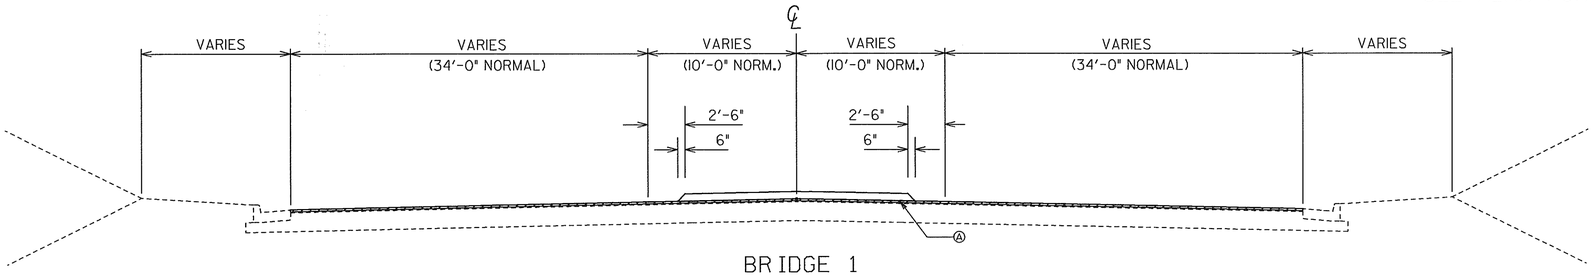

BRIDGE 1

APPLIES TO : STA. 87+00 TO STA. 89+23.07
STA. 98+00 TO STA. 99+75

REQUIRED PAVEMENT

Ⓐ 165 LBS/SY RECYCLED ASPH CONC 12.5 mm SUPERPAVE, GP 2 ONLY, INCL POLYMER MODIFIED BITUM & H LIME (SUPERPAVE LEVEL C)

STAGE 3

MILL ROADWAY AN AVERAGE DEPTH OF 1½". CONSTRUCT DOWELED MEDIAN. RESURFACE ROADWAY WITH 165 LBS/SY OF 12.5MM SUPERPAVE. PLACE FINAL ROADWAY MARKING.

JBT J.B. TRIMBLE, INC.
6445 Powers Ferry Road,
Suite 100
Atlanta, GA 30339

DATE	REVISIONS	DATE	REVISIONS

GEORGIA
DEPARTMENT OF TRANSPORTATION
TYPICAL SECTIONS
PROJECT: STP-M002-00 (113)
COUNTY: HALL AND HABERSHAM
DRAWING No. 5-02

DGN$SPECIFICATION$$$$$$$$$$$$$$$$$$$$$$
SHOWDATETIME$$$$$$
K:\TRA\31-3029\(113)\HALL CO\DGN\RDY\113BITYP.DGN 12-1-03 GKS

PDOT