STATE	PROJECT NUMBER	SHEET NO.	TOTAL SHEETS
GA.	STP-M002-00 (113)	12	80

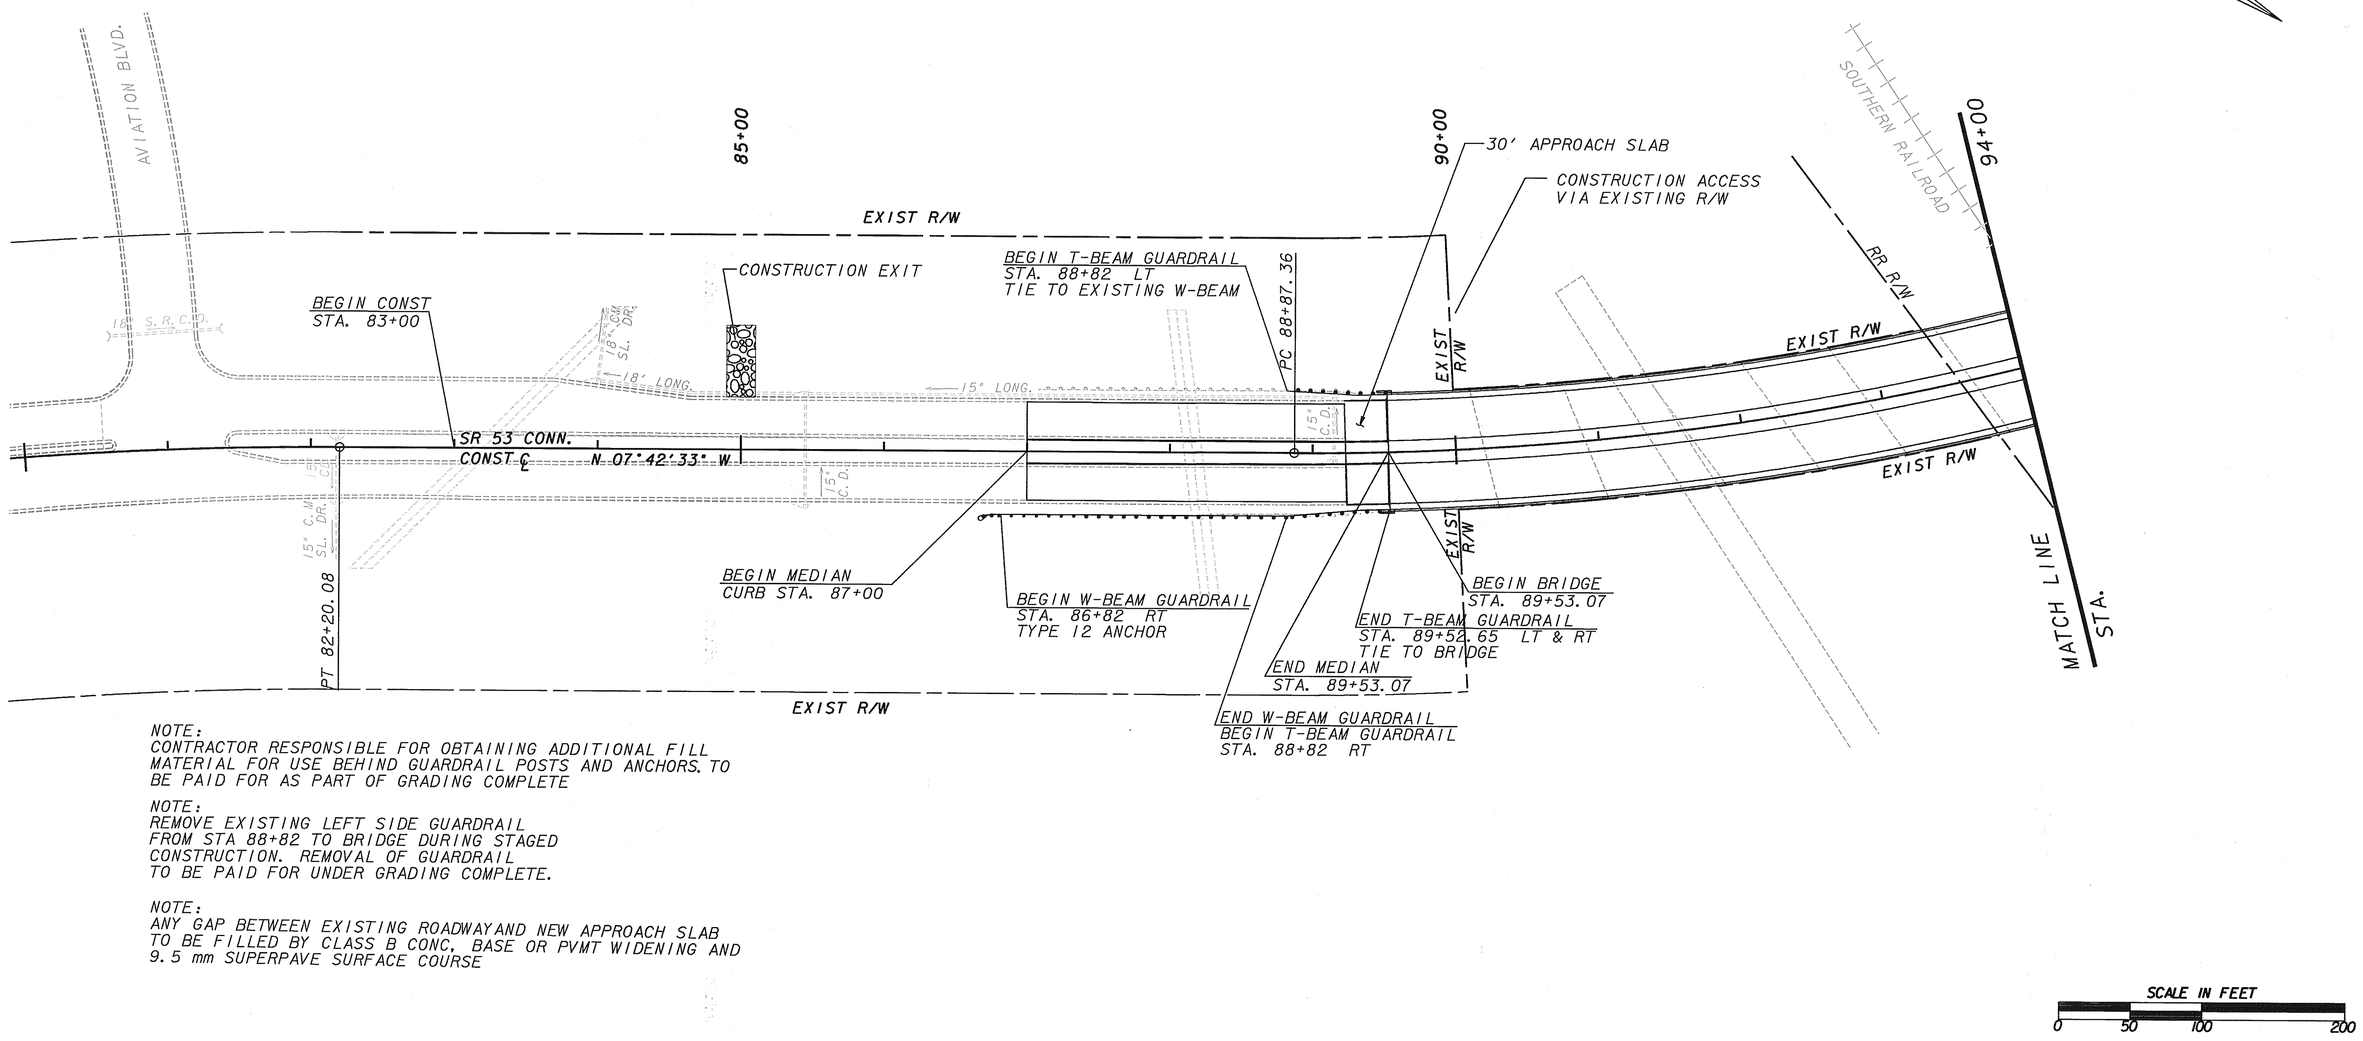

NOTE:
CONTRACTOR RESPONSIBLE FOR OBTAINING ADDITIONAL FILL MATERIAL FOR USE BEHIND GUARDRAIL POSTS AND ANCHORS. TO BE PAID FOR AS PART OF GRADING COMPLETE

NOTE:
REMOVE EXISTING LEFT SIDE GUARDRAIL FROM STA 88+82 TO BRIDGE DURING STAGED CONSTRUCTION. REMOVAL OF GUARDRAIL TO BE PAID FOR UNDER GRADING COMPLETE.

NOTE:
ANY GAP BETWEEN EXISTING ROADWAYAND NEW APPROACH SLAB TO BE FILLED BY CLASS B CONC. BASE OR PVMT WIDENING AND 9.5 mm SUPERPAVE SURFACE COURSE

SCALE IN FEET
0 50 100 200

PROPERTY AND EXISTING R/W LINE	
REQUIRED R/W LINE	
CONSTRUCTION LIMITS	C F
EASEMENT FOR CONSTR & MAINTENANCE OF SLOPES	
EASEMENT FOR CONSTR OF SLOPES	
EASEMENT FOR CONSTR OF DRIVES	
BEGIN LIMIT OF ACCESS	BLA
END LIMIT OF ACCESS	ELA
LIMIT OF ACCESS	
R/W AND LIMIT OF ACCESS	

J.B. TRIMBLE, INC.
6445 Powers Ferry Road,
Suite 100
Atlanta, GA 30339

DATE	REVISIONS	DATE	REVISIONS
01-28-04	MOVED BEGIN CONST LIMIT		
	ADDED 2 NOTES		

GEORGIA
DEPARTMENT OF TRANSPORTATION
ROADWAY PLAN
PROJECT: STP-M002-00 (113)
COUNTY: HALL AND HABERSHAM
DRAWING No. 13-01

DGN$SPECIFICATION$$$$$$$$$$$$$$$$$$$$$$$
SHOWDATETIME$$$$$$
K:\TRA\31-3029\(113)\HALL CO\DGN\RDY\ 113C01.DGN 01-28-04 MGS