STATE	PROJECT NUMBER	SHEET NO.	TOTAL SHEETS
GA.	STP-M002-00 (113)	15	80

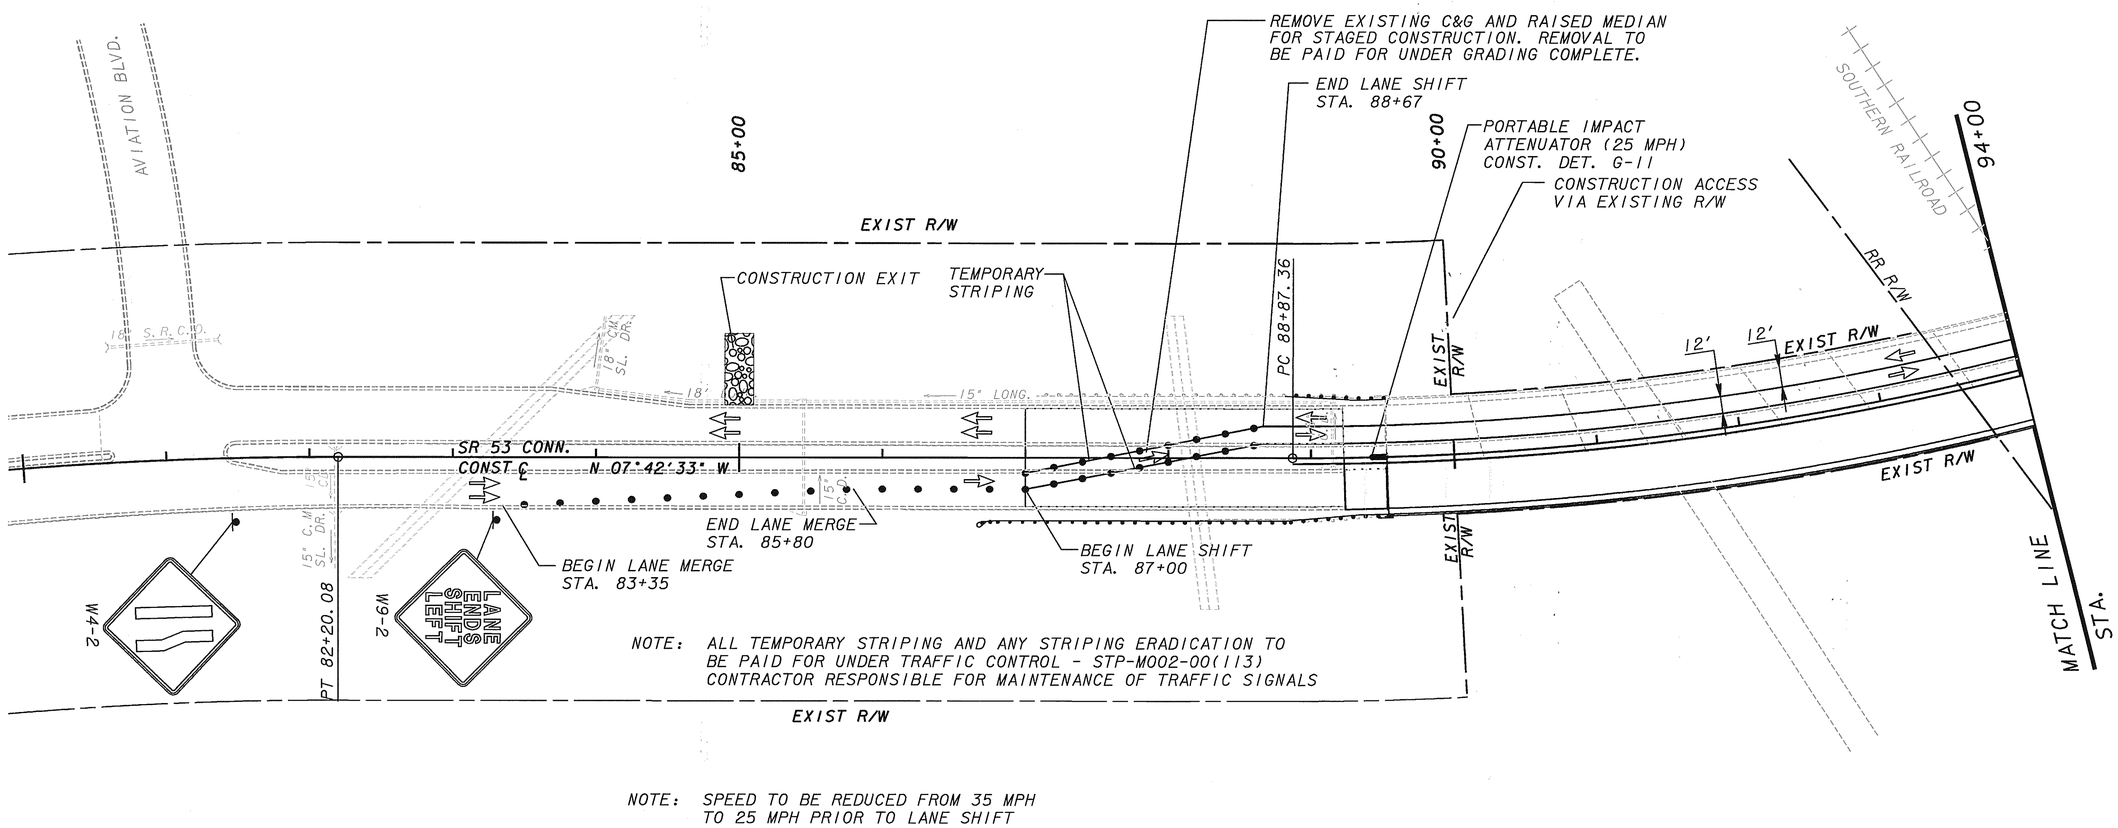

NOTE: ALL TEMPORARY STRIPING AND ANY STRIPING ERADICATION TO BE PAID FOR UNDER TRAFFIC CONTROL - STP-M002-00(113) CONTRACTOR RESPONSIBLE FOR MAINTENANCE OF TRAFFIC SIGNALS

NOTE: SPEED TO BE REDUCED FROM 35 MPH TO 25 MPH PRIOR TO LANE SHIFT

STAGE 1

SCALE IN FEET

0 50 100 200

PROPERTY AND EXISTING R/W LINE	
REQUIRED R/W LINE	
CONSTRUCTION LIMITS	C F
EASEMENT FOR CONSTR & MAINTENANCE OF SLOPES	
EASEMENT FOR CONSTR OF SLOPES	
EASEMENT FOR CONSTR OF DRIVES	

BEGIN LIMIT OF ACCESS	BLA
END LIMIT OF ACCESS	ELA
LIMIT OF ACCESS	
R/W AND LIMIT OF ACCESS	

J.B. TRIMBLE, INC.
6445 Powers Ferry Road,
Suite 100
Atlanta, GA 30339

DATE	REVISIONS	DATE	REVISIONS

GEORGIA
DEPARTMENT OF TRANSPORTATION
CONSTRUCTION STAGING PLAN

PROJECT: STP-M002-00 (113)
COUNTY: HALL AND HABERSHAM

DRAWING NO. 19-01

DGN$SPECIFICATION$$$$$$$$$$$$$$$$$$$$$
SHOWDATETIME$$$$$$

K:\TRA\31-3029\(113)\HALL CO\DGN\RDY\113BIMOTISTGI.DGN 10-7-03 GKS

PDOT