STATE	PROJECT NUMBER	SHEET NO.	TOTAL SHEETS
GA.	STP-M002-00 (113)	16	80

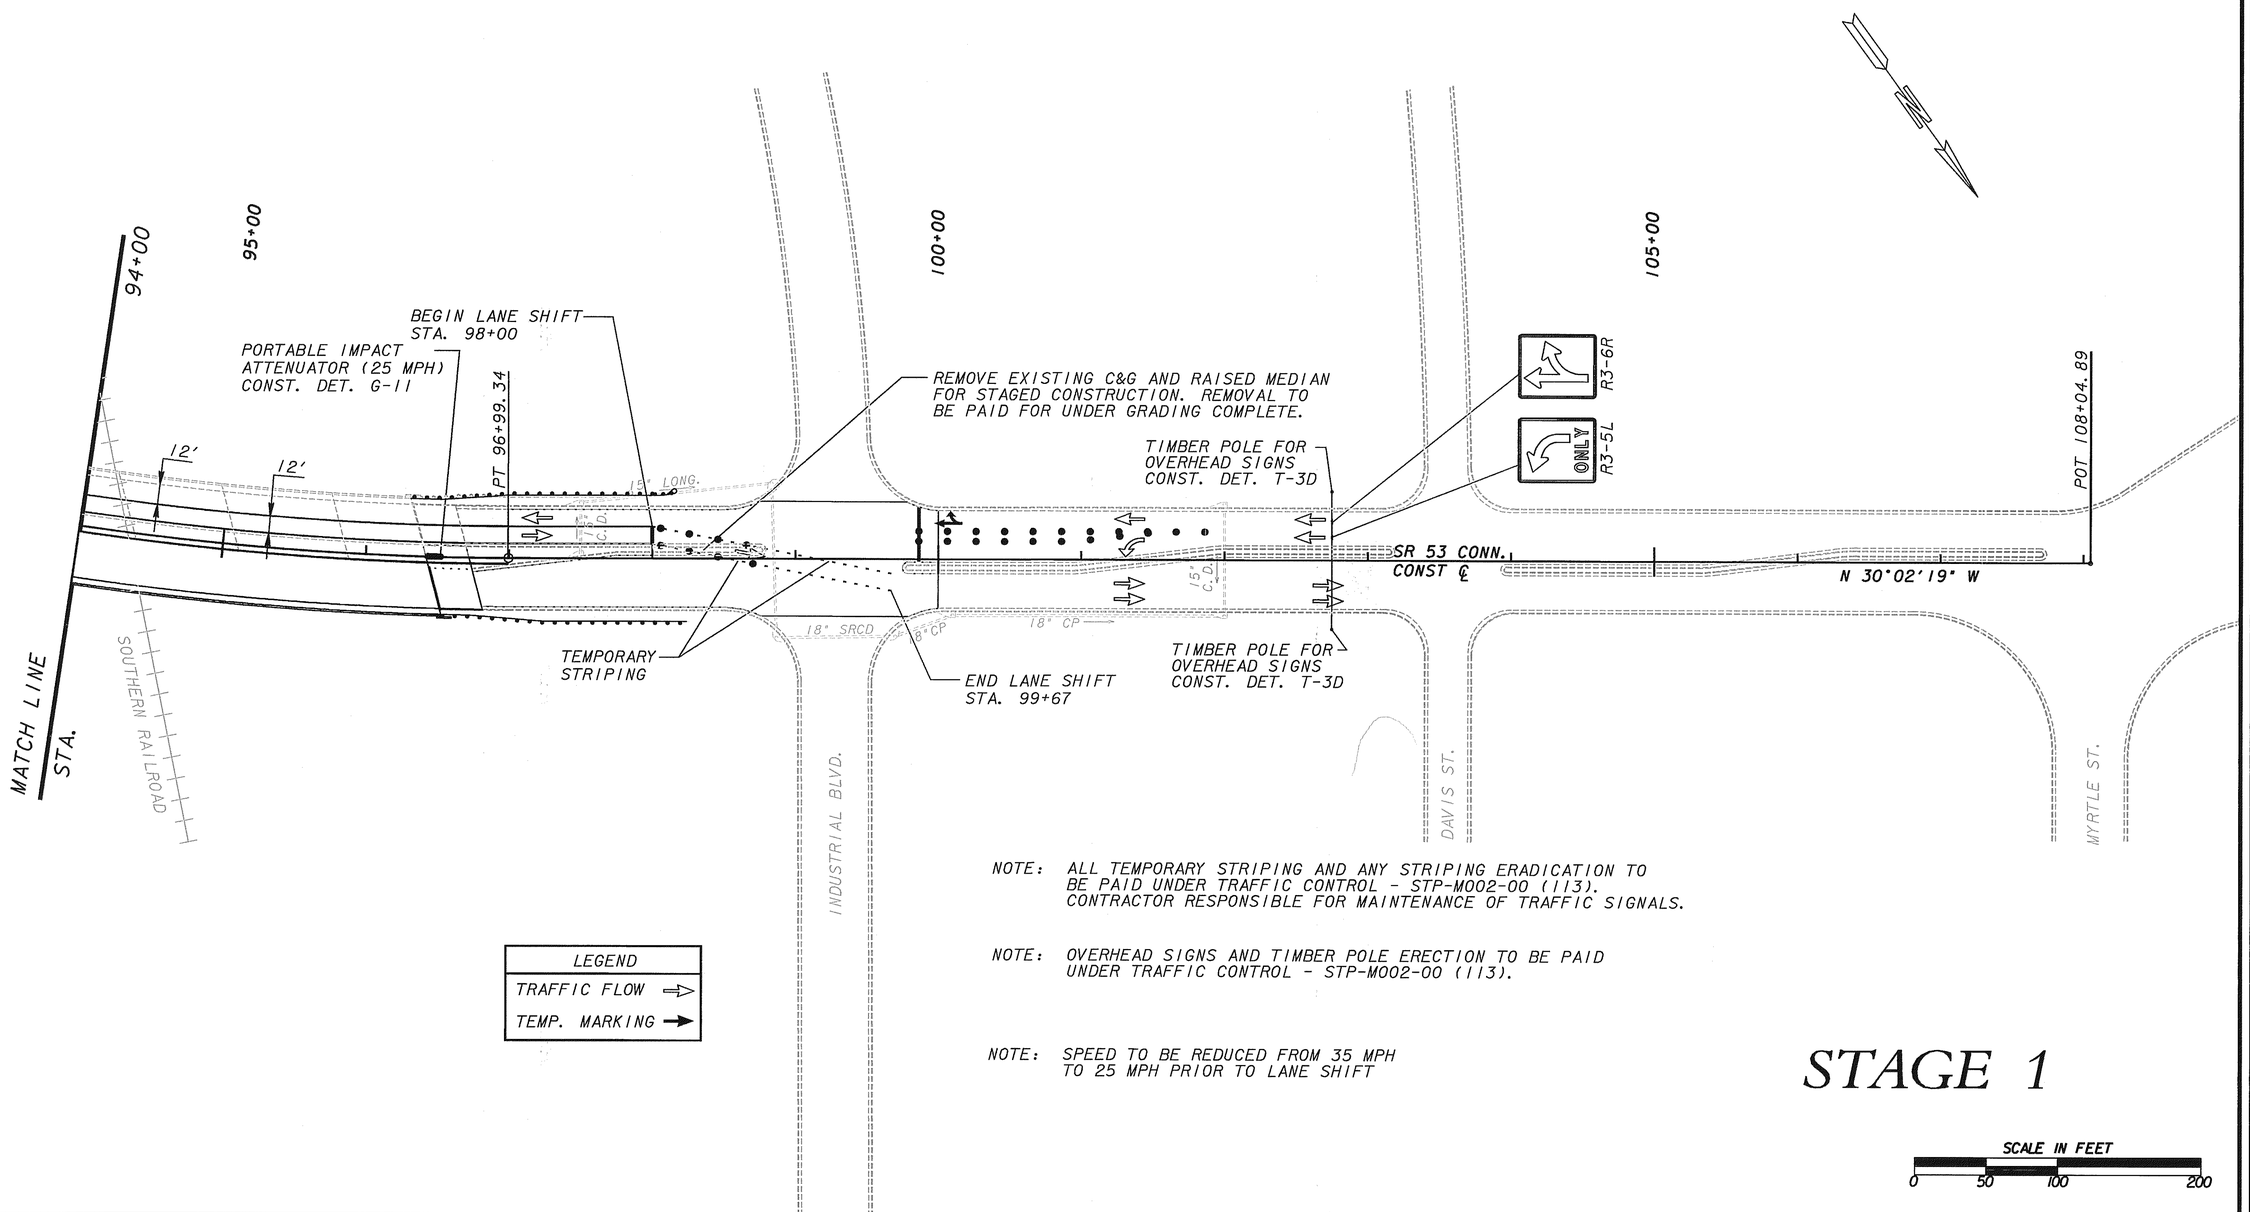

NOTE: ALL TEMPORARY STRIPING AND ANY STRIPING ERADICATION TO BE PAID UNDER TRAFFIC CONTROL - STP-M002-00 (113). CONTRACTOR RESPONSIBLE FOR MAINTENANCE OF TRAFFIC SIGNALS.

NOTE: OVERHEAD SIGNS AND TIMBER POLE ERECTION TO BE PAID UNDER TRAFFIC CONTROL - STP-M002-00 (113).

NOTE: SPEED TO BE REDUCED FROM 35 MPH TO 25 MPH PRIOR TO LANE SHIFT

LEGEND
TRAFFIC FLOW ⇨
TEMP. MARKING ➔

STAGE 1

SCALE IN FEET
0 50 100 200

PROPERTY AND EXISTING R/W LINE	BEGIN LIMIT OF ACCESS.....BLA
REQUIRED R/W LINE	END LIMIT OF ACCESS.....ELA
CONSTRUCTION LIMITS	LIMIT OF ACCESS
EASEMENT FOR CONSTR & MAINTENANCE OF SLOPES	R/W AND LIMIT OF ACCESS
EASEMENT FOR CONSTR OF SLOPES	
EASEMENT FOR CONSTR OF DRIVES	

J.B. TRIMBLE, INC.
6445 Powers Ferry Road,
Suite 100
Atlanta, GA 30339

DATE	REVISIONS	DATE	REVISIONS
01-28-04	ADDED BARRELS TO CLOSE DOWN		
	LANE		
	ADDED LEGEND		

GEORGIA
DEPARTMENT OF TRANSPORTATION
CONSTRUCTION STAGING PLAN

PROJECT: STP-M002-00 (113)
COUNTY: HALL AND HABERSHAM

DRAWING No. 19-02

DGN$SPECIFICATION$$$$$$$$$$$$$$$$$$$$$$
SHOWDATETIME$$$$$$

K:\TRA\31-3029\(113)\HALL CO\DGN\RDY\113BIMOT2STG1.DGN 01-28-04 MGS