STATE	PROJECT NUMBER	SHEET NO.	TOTAL SHEETS
GA.	STP-M002-00 (113)	23	80

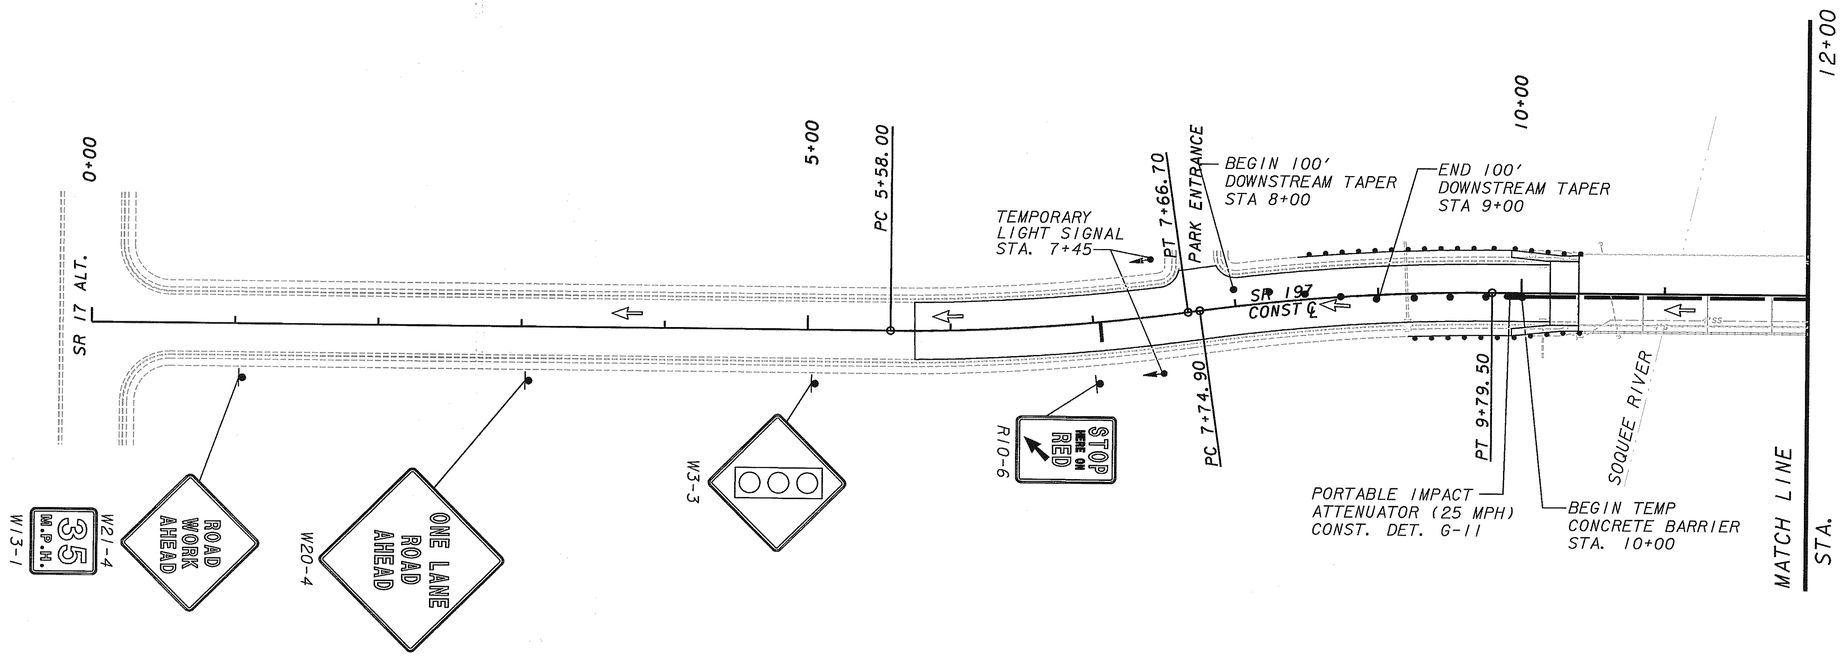

NOTE:
ALL TEMPORARY STRIPING AND ANY STRIPING ERADICATION
TO BE PAID UNDER TRAFFIC CONTROL - STP-M002-00 (113)
CONTRACTOR RESPONSIBLE FOR MAINTENANCE OF TRAFFIC SIGNALS

STAGE 2

SCALE IN FEET
0 50 100 200

PROPERTY AND EXISTING R/W LINE	BEGIN LIMIT OF ACCESS.....BLA
REQUIRED R/W LINE	END LIMIT OF ACCESS.....ELA
CONSTRUCTION LIMITS	LIMIT OF ACCESS
EASEMENT FOR CONSTR & MAINTENANCE OF SLOPES	R/W AND LIMIT OF ACCESS
EASEMENT FOR CONSTR OF SLOPES	
EASEMENT FOR CONSTR OF DRIVES	

JBT J.B. TRIMBLE, INC.
6445 Powers Ferry Road,
Suite 100
Atlanta, GA 30339

DATE	REVISIONS	DATE	REVISIONS
01-28-04	MOVED LOCATION OF TEMP		
	SIGNAL, STOP BAR AND GENERAL		
	WARNING SIGNS		

GEORGIA
DEPARTMENT OF TRANSPORTATION
CONSTRUCTION STAGING PLAN
PROJECT: STP-M002-00 (113)
COUNTY: HALL AND HABERSHAM
DRAWING No. 19-09

DGN$SPECIFICATION$$$$$$$$$$$$$$$$$$$$$$
SHOWDATETIME$$$$$$$
K:\TRA\31-3029\(113)\HABERSHAM CO\DGN\RDY\113B2MOTISTG2.DGN 01-28-04 MGS