STATE	PROJECT NUMBER	SHEET NO.	TOTAL SHEETS
GA.	STP-M002-00 (113)	26	80

UTILITY LEGEND

---T----------	EXISTING UNDERGROUND TELEPHONE LINE		EXISTING ELECTRIC POWER POLE
—T————	PROPOSED UNDERGROUND TELEPHONE LINE		PROPOSED ELECTRIC POWER POLE
	EXISTING OVERHEAD TELEPHONE LINE		TEMPORARY ELECTRIC POWER POLE
	PROPOSED OVERHEAD TELEPHONE LINE	————W———	EXISTING WATER
	EXISTING OVERHEAD POWER/TELEPHONE LINE	————W————	PROPOSED WATER
	PROPOSED OVERHEAD POWER/TELEPHONE LINE	————G———	EXISTING GAS
	EXISTING ELECTRIC POWER OVERHEAD	————G————	PROPOSED GAS
—X—— —X— —X	EXISTING ELECTRIC POWER OVERHEAD TO BE REMOVED	——·SS———	EXISTING SANITARY SEWER
	PROPOSED ELECTRIC POWER OVERHEAD	————SS————	PROPOSED SANITARY SEWER
——— E———	EXISTING ELECTRIC POWER UNDERGROUND		
—X— —XE —X— —X	EXISTING ELECTRIC POWER UNDERGROUND TO BE REMOVED		
———E————	PROPOSED ELECTRIC POWER UNDERGROUND		

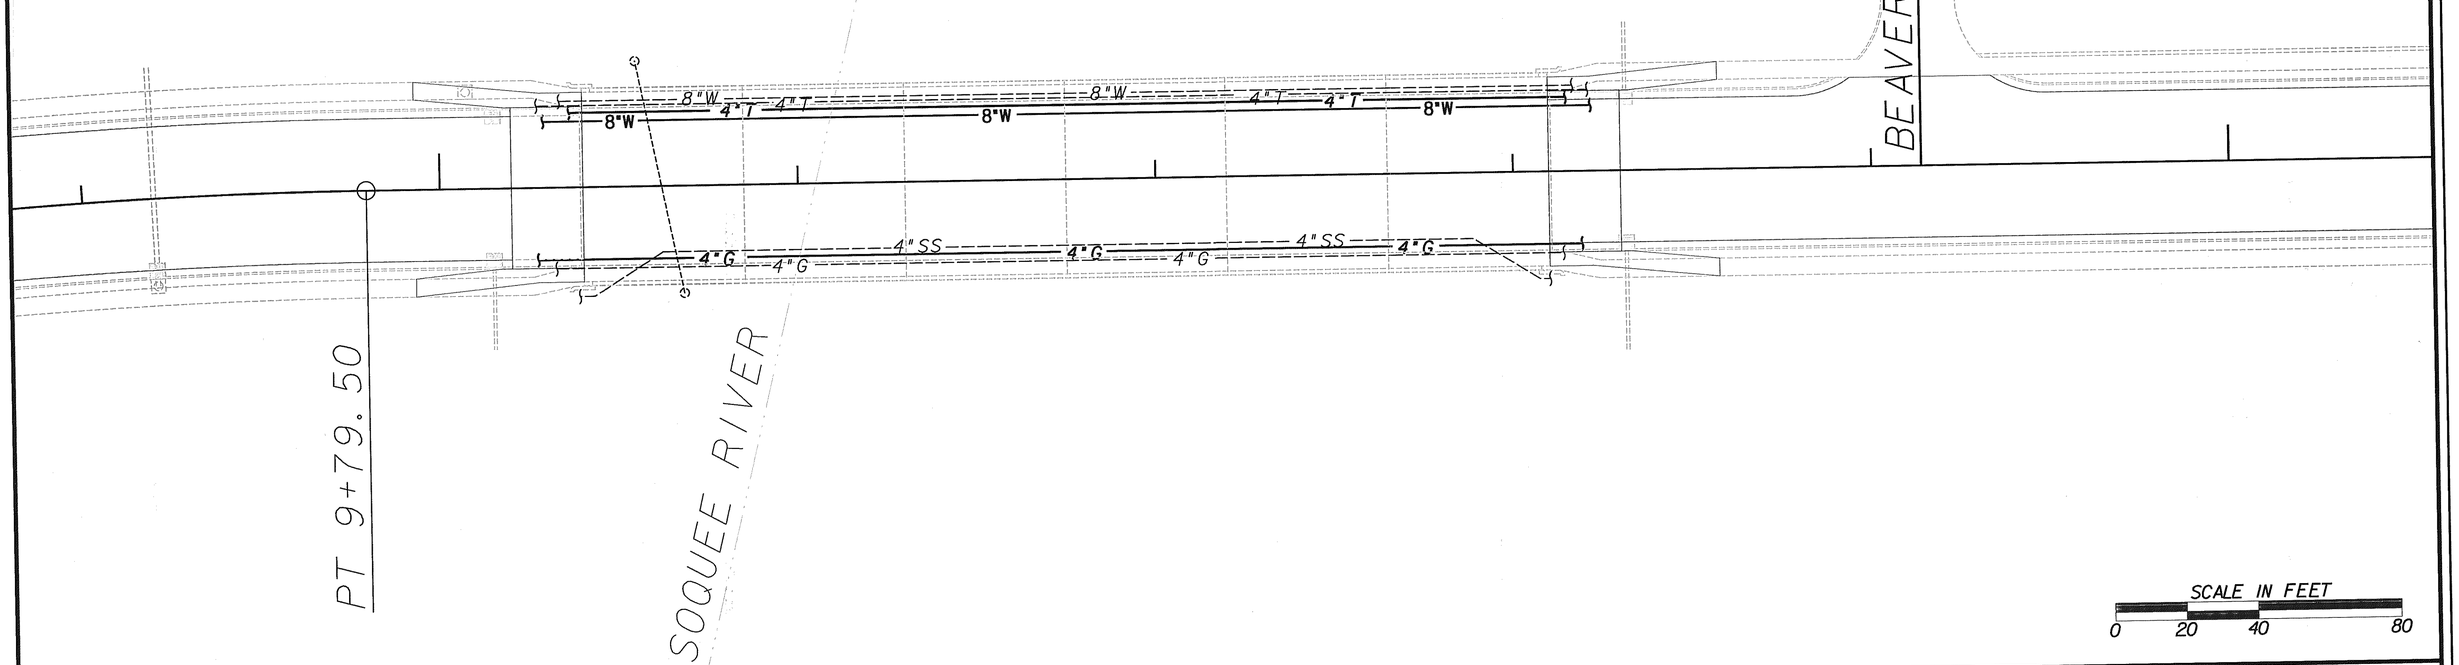

PROPERTY AND EXISTING R/W LINE	
REQUIRED R/W LINE	
CONSTRUCTION LIMITS	—C—F—
EASEMENT FOR CONSTR & MAINTENANCE OF SLOPES	
EASEMENT FOR CONSTR OF SLOPES	
EASEMENT FOR CONSTR OF DRIVES	

BEGIN LIMIT OF ACCESS	BLA
END LIMIT OF ACCESS	ELA
LIMIT OF ACCESS	
R/W AND LIMIT OF ACCESS	

JBT J.B. TRIMBLE, INC.
6445 Powers Ferry Road,
Suite 100
Atlanta, GA 30339

DATE	REVISIONS	DATE	REVISIONS

GEORGIA
DEPARTMENT OF TRANSPORTATION
UTILITY PLAN

PROJECT: STP-M002-00 (113)
COUNTY: HALL AND HABERSHAM

DRAWING NO. 24-01

DGN$SPECIFICATION$$$$$$$$$$$$$$$$$$$$$$
SHOWDATETIME$$$$$$
K:\TRA\31-3029\(113)\HABERSHAM CO\DGN\RDY\113B2U01.DGN 11-11-03 GKS