| STATE | PROJECT NUMBER | SHEET NO. | TOTAL SHEETS |
|---|---|---|---|
| GA. | STP-M002-00 (113) | 27 | 80 |

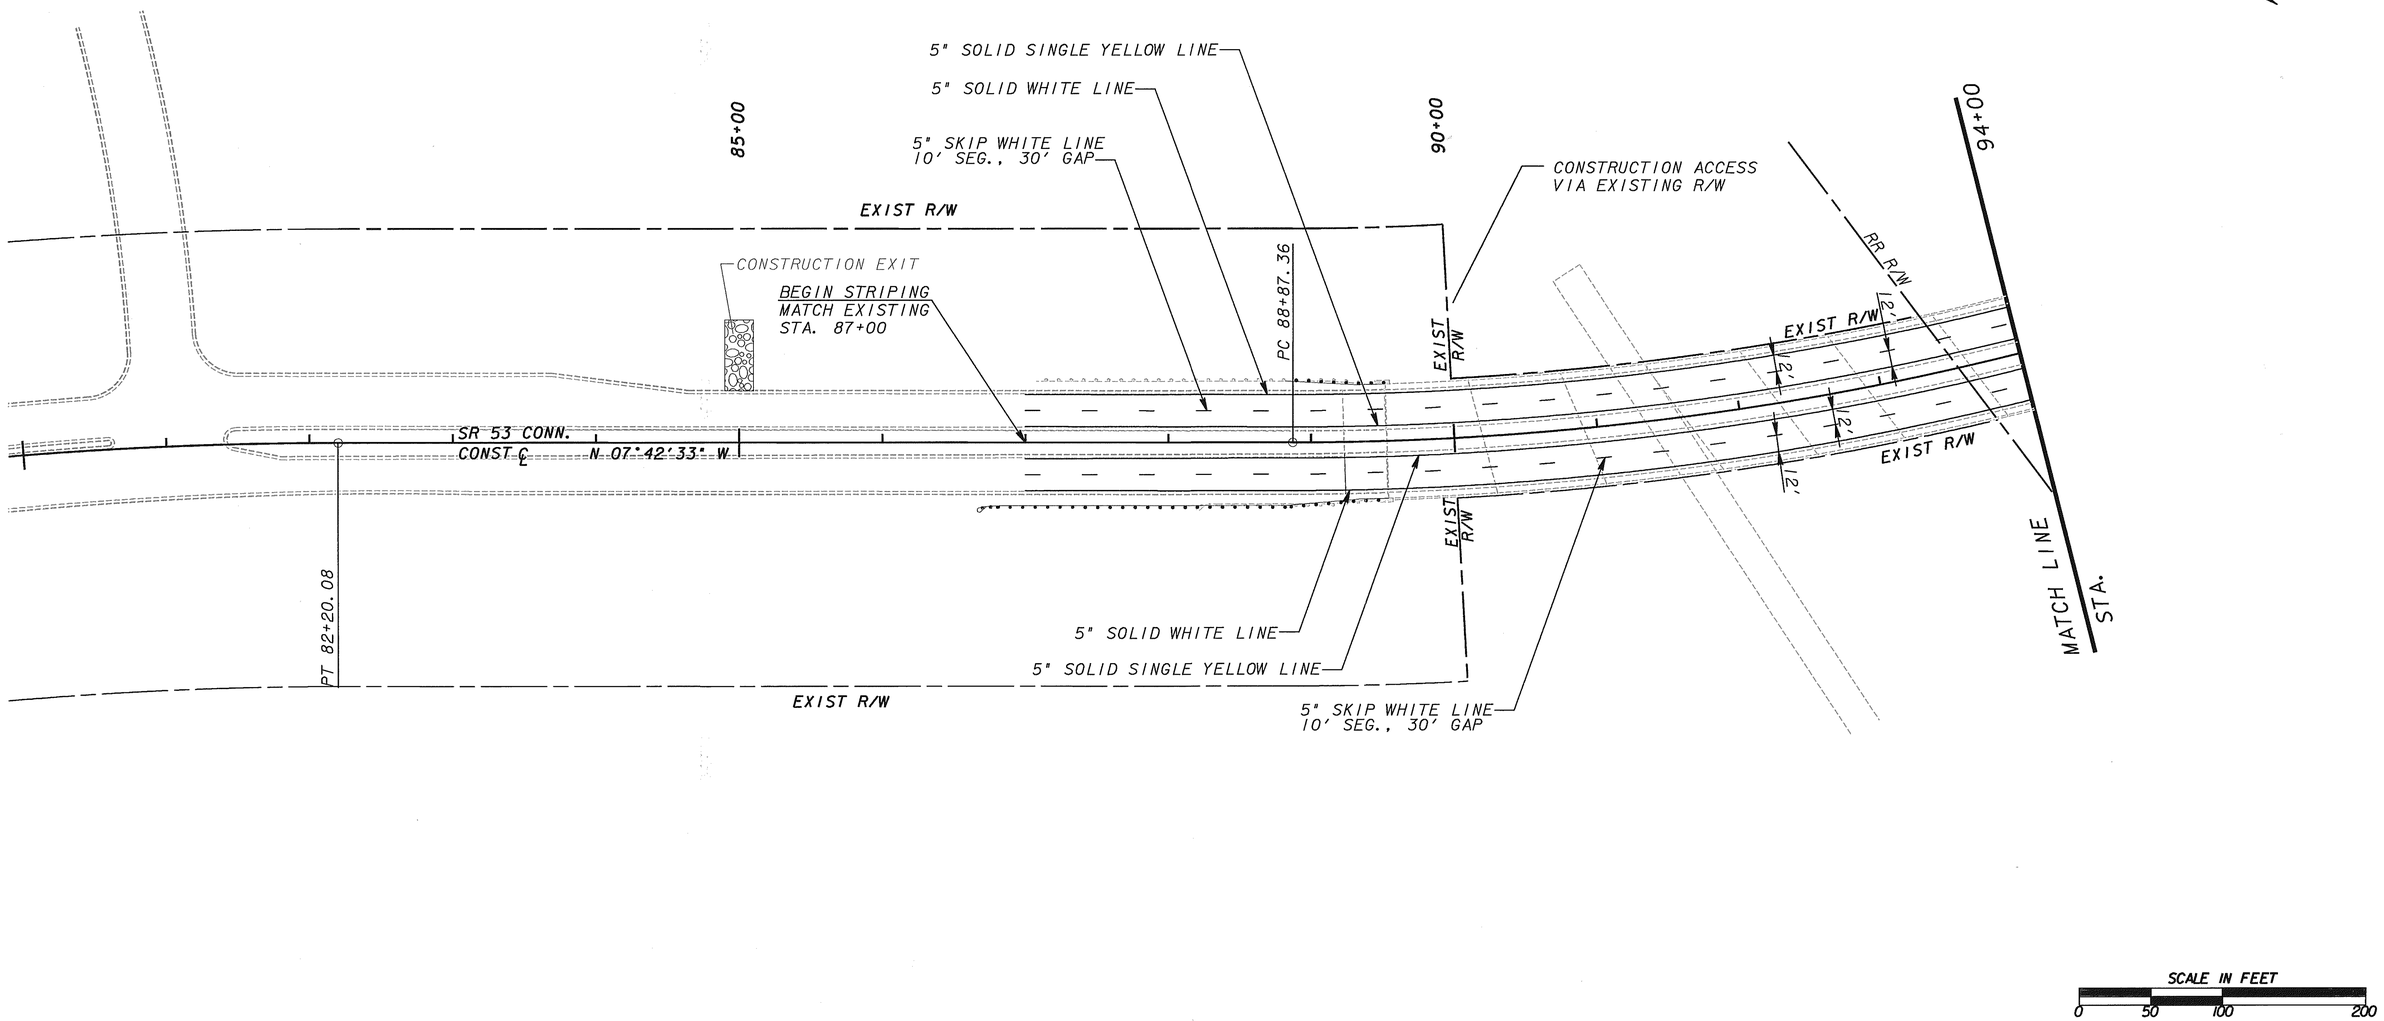


| | |
|---|---|
| PROPERTY AND EXISTING R/W LINE | BEGIN LIMIT OF ACCESS.....BLA |
| REQUIRED R/W LINE | END LIMIT OF ACCESS.....ELA |
| CONSTRUCTION LIMITS | LIMIT OF ACCESS |
| EASEMENT FOR CONSTR & MAINTENANCE OF SLOPES | R/W AND LIMIT OF ACCESS |
| EASEMENT FOR CONSTR OF SLOPES | |
| EASEMENT FOR CONSTR OF DRIVES | |

**J.B. TRIMBLE, INC.**
6445 Powers Ferry Road,
Suite 100
Atlanta, GA 30339

| DATE | REVISIONS | DATE | REVISIONS |
|---|---|---|---|
| | | | |

GEORGIA
DEPARTMENT OF TRANSPORTATION
**SIGNING AND MARKING**
PROJECT: STP-M002-00 (113)
COUNTY: HALL AND HABERSHAM
DRAWING NO. 26-01

DGN$SPECIFICATION$$$$$$$$$$$$$$$$$$$$$$
SHOWDATETIME$$$$$$

K:\TRA\31-3029\(113)\HALL CO\DGN\RDY\113BISGN1.DGN 10-7-03 GKS