STATE	PROJECT NUMBER	SHEET NO.	TOTAL SHEETS
GA.	STP-M002-00 (113)	30	80

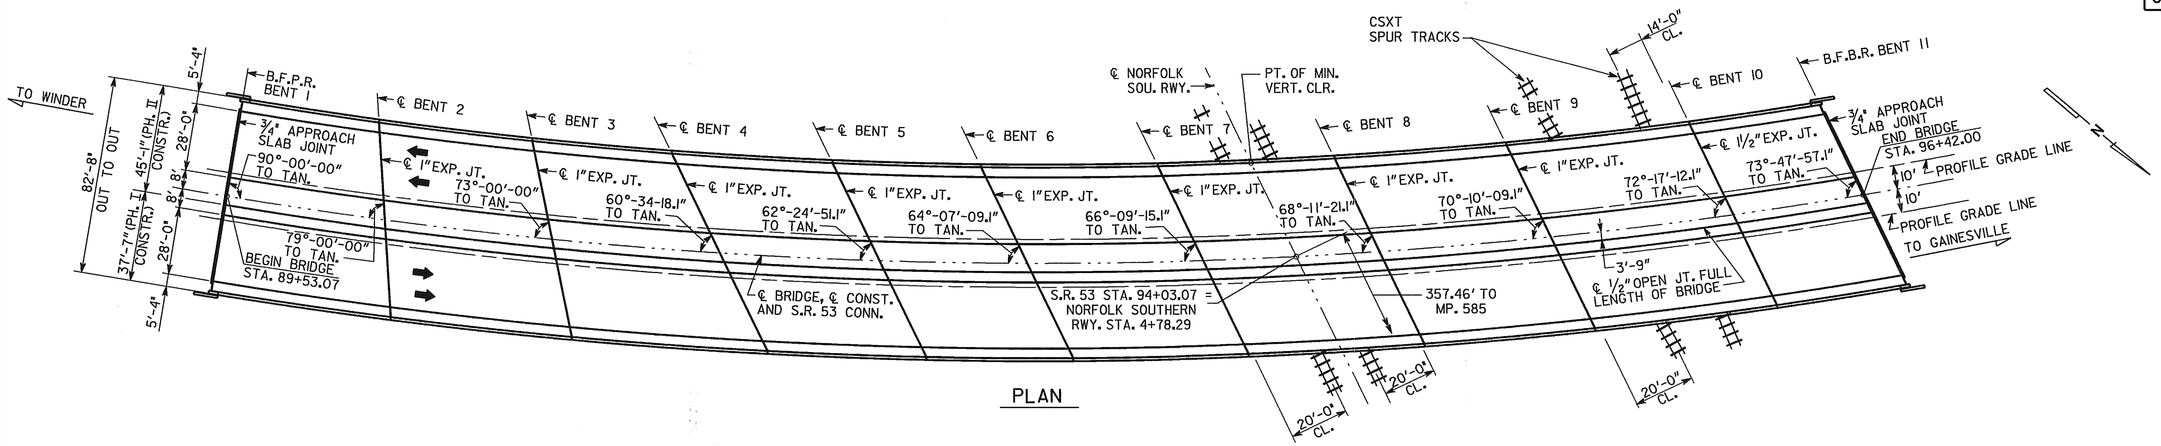

PLAN

HANDRAIL NOT SHOWN

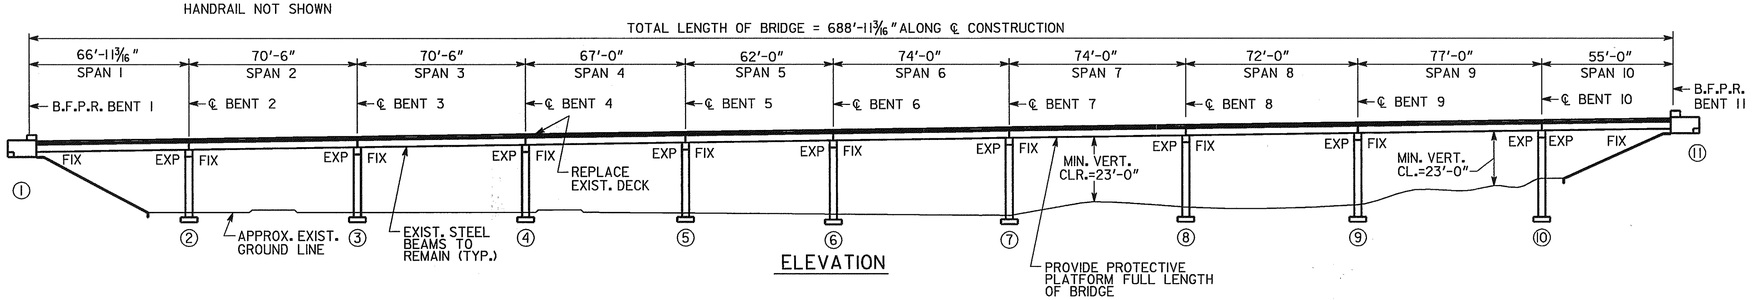

ELEVATION

P.I. STA. 92+98.57
D = 2°-45'-00"
Δ = 22°-19'-47" LT.
L = 811.99
R = 2083.48'

CURVE DATA

(FROM EXISTING BRIDGE PLANS)

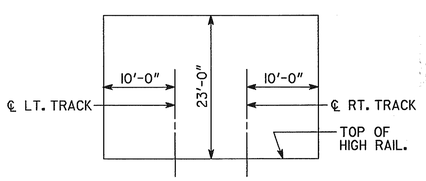

CONSTRUCTION CLEARANCE DIAGRAM

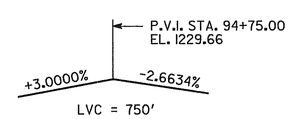

GRADE DATA

(FROM EXISTING BRIDGE PLANS)

EXISTING BRIDGE SERIAL NO.	139-0025-0
EXISTING BRIDGE ID NO.	139-00053C-001.23N
PROJECT PI NO.	M002113

BRIDGE NO. 1

J.B. TRIMBLE, INC.
6445 Powers Ferry Rd.
Atlanta GA 30339
(770) 952-1022

GEORGIA
DEPARTMENT OF TRANSPORTATION
OPERATIONS DIVISION-OFFICE OF MAINTENANCE

DISTRICT 1 BRIDGE REPAIR
S.R. 53 CONNECTOR OVER NORFOLK SOUTHERN RAILWAY AND CSX TRANSPORTATION
PLAN AND ELEVATION

HALL COUNTY — STP-M002-00 (113)

SCALE: AS SHOWN — OCTOBER 2003

BY	REVISIONS	DATE

GEORGIA REGISTERED 23166 PROFESSIONAL ENGINEER GLENNICK LEE EDWARDS 12-04-03

BRIDGE SHEET 1 OF 9

DESIGNED ARK — DRAWN ITD — CHECKED GLE — DESIGN GROUP MAINTENANCE — REVIEWED EHG — APPROVED STH

C:\DGN\313029\113\BRI\113BIPE.DGN 7-9-03 ITD