STATE	PROJECT NUMBER	SHEET NO.	TOTAL SHEETS
GA.	NHS-M002-00(136)CT1	4	51

DETAIL OF PROPOSED RESURFACING

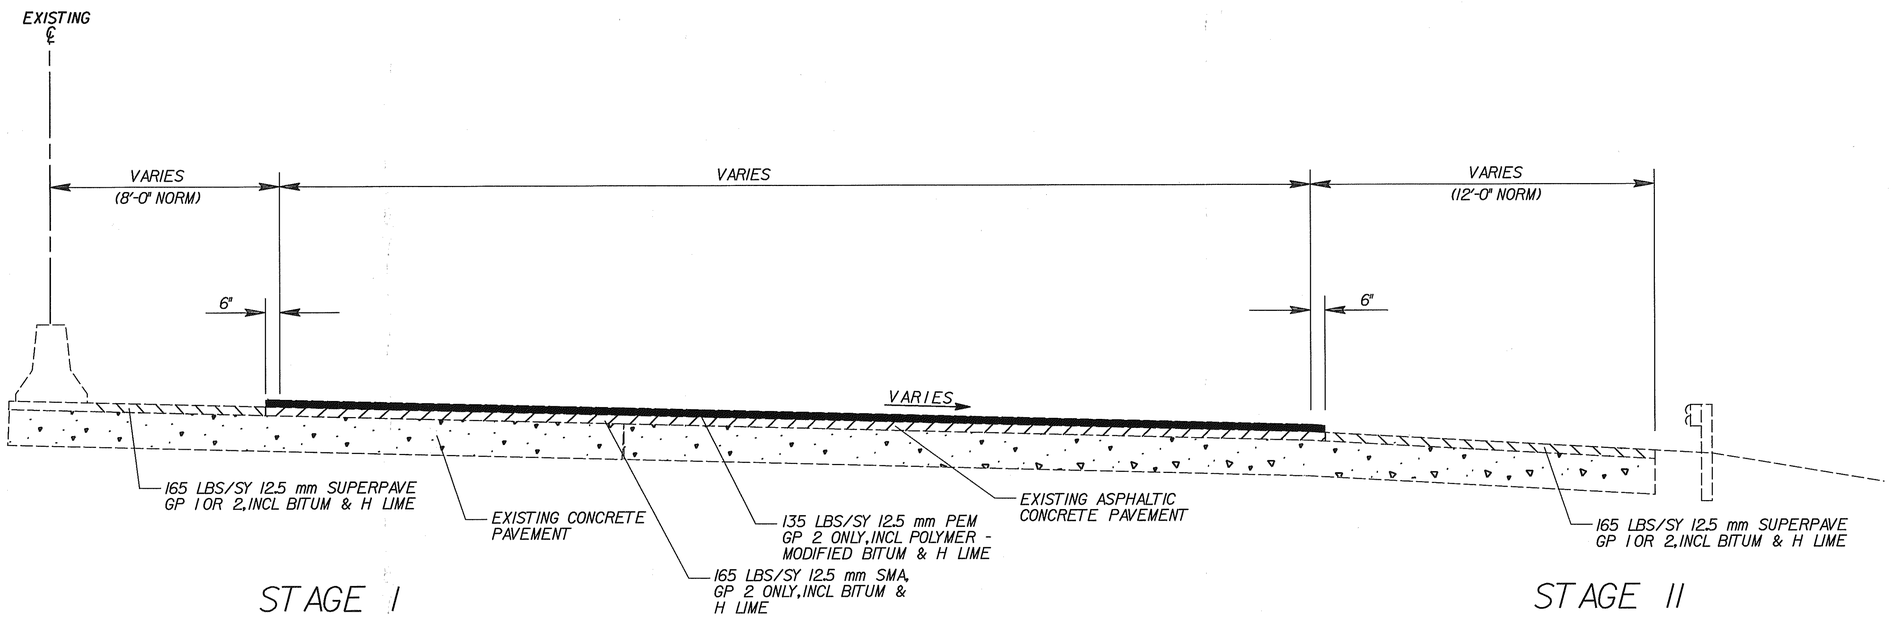

NOTE:
PAVING DETAIL APPLICABLE TO BOTH LEFT & RIGHT SIDES OF ROADWAY

STAGE I

MILL INSIDE & OUTSIDE SHOULDERS (AVG DEPTH APPROX 1½ INCHES)

MILL MAINLINE (AVG DEPTH APPROX 2¾ INCHES)

OVERLAY MAINLINE WITH 165 LBS/SY 12.5 mm SMA

OVERLAY SHOULDRS WITH 165 LBS/SY 12.5 mm SUPERPAVE (DESIGN LEVEL A)

STA 591+00 - STA 596+76 RT
STA 592+00 - STA 596+76 LT
STA 598+85 - STA 605+00 LT
STA 598+85 - STA 605+00 RT

STA 30+00 - STA 38+53 RT
STA 32+00 - STA 38+53 LT
STA 40+70 - STA 47+00 RT
STA 40+70 - STA 49+00 LT

I-285 ASPHALT: DESIGN LEVEL D

NOTE:
SURFACE APPROACH SLABS WITH 135 LBS/SY 12.5 mm PEM GP 2 ONLY, INCL POLYMER - MODIFIED BITUM & H LIME TO MATCH BRIDGE CONSTRUCTION.

STAGE II

OVERLAY MAINLINE PAVEMENT, LAPPING ONTO SHOULDER, WITH 135 LBS/SY 12.5 mm PEM PAVEMENT.

CONSTRUCT INDENTATION RUMBLE STRIPS - GROUND IN PLACE

STA 591+00 - STA 596+76 RT
STA 592+00 - STA 596+76 LT
STA 598+85 - STA 605+00 LT
STA 598+85 - STA 605+00 RT

STA 30+00 - STA 38+53 RT
STA 32+00 - STA 38+53 LT
STA 40+70 - STA 47+00 RT
STA 40+70 - STA 49+00 LT