STATE	PROJECT NUMBER	SHEET NO.	TOTAL SHEETS
GA.	NHS-M002-00(136) CT 1	12	51

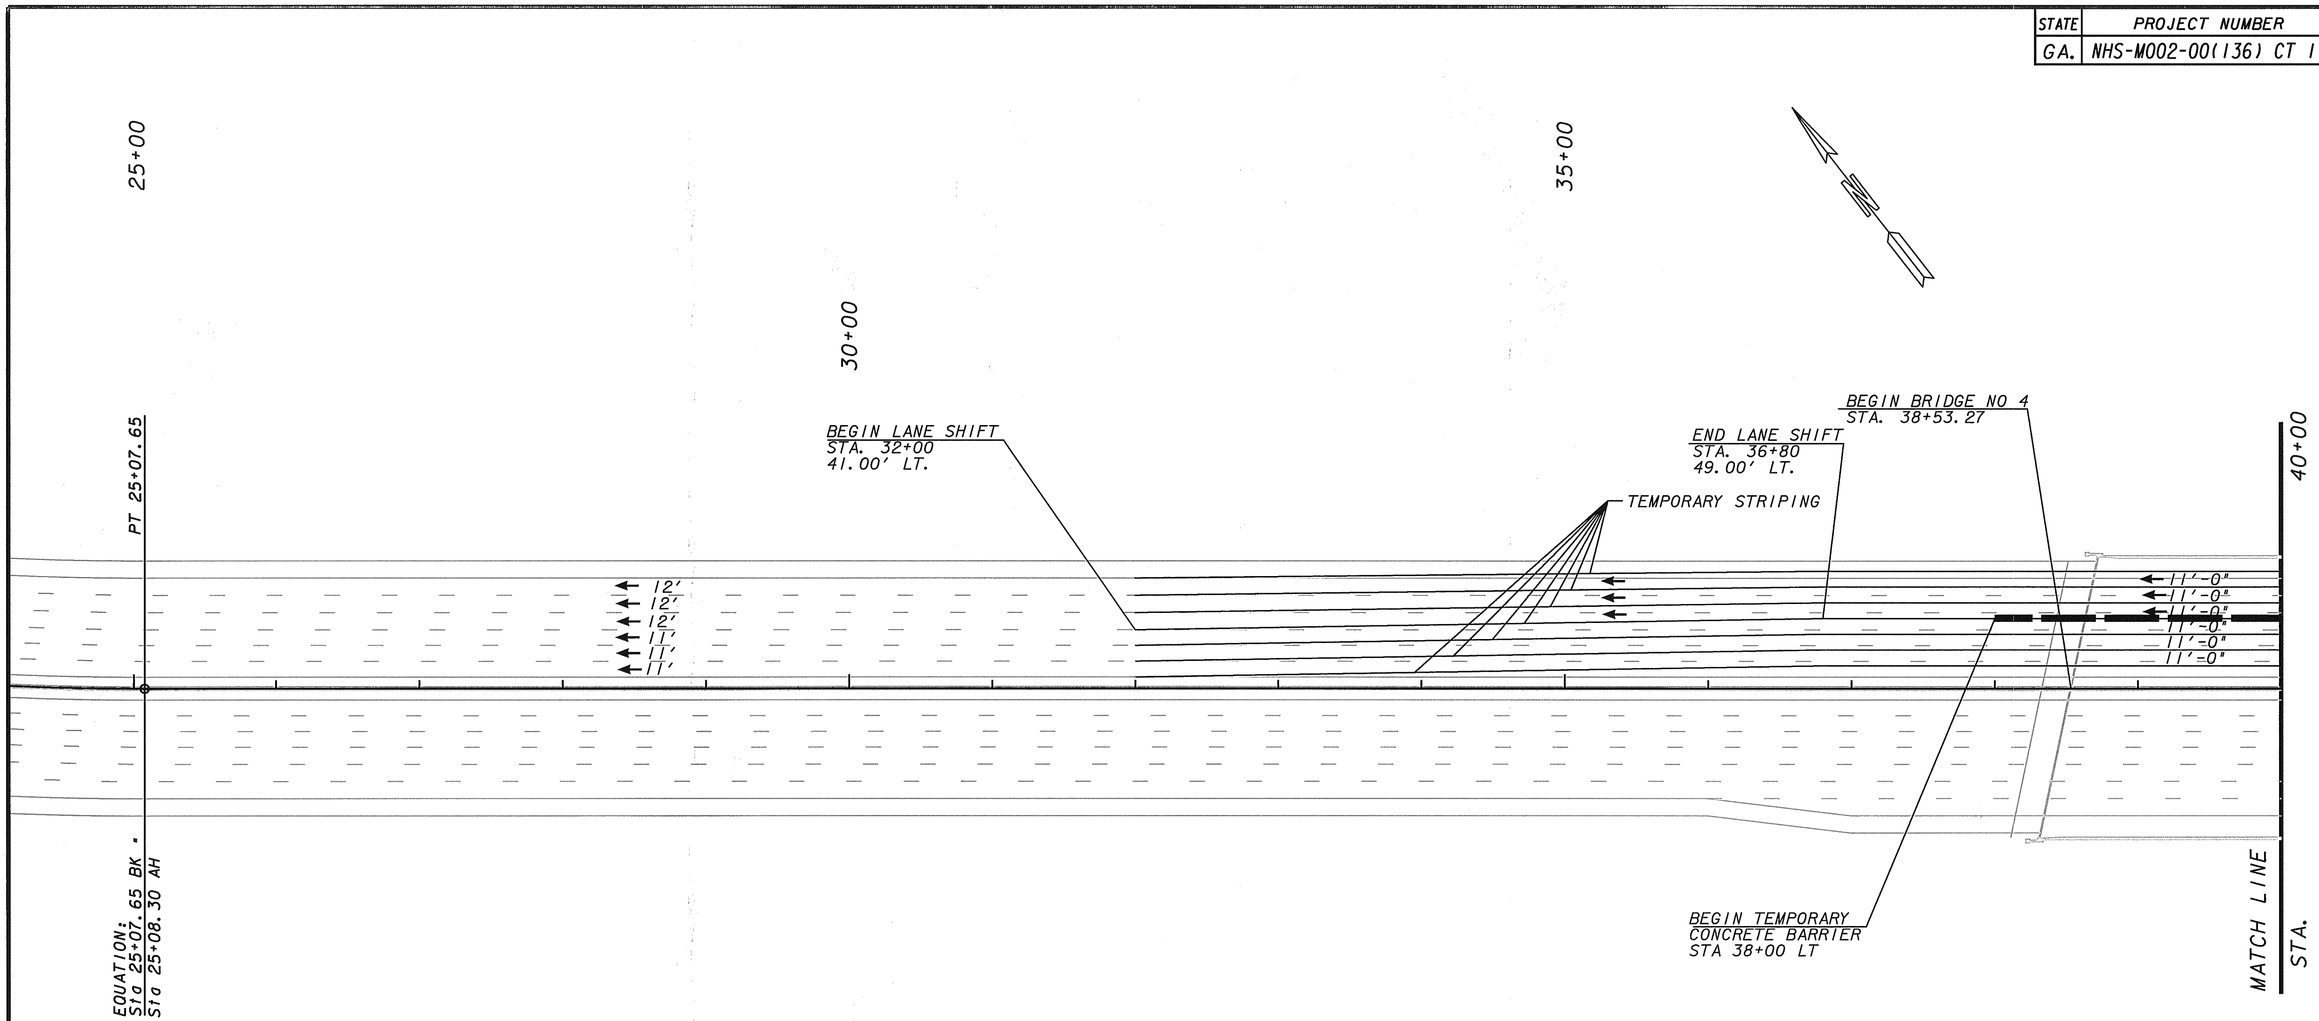

NOTES:
1) MILL EXISTING PAVEMENT.
2) OVERLAY PAVEMENT WITH 12.5 mm SMA ON MAINLINE AND 12.5 mm SUPERPAVE ON SHOULDERS.
3) PLACE TEMPORARY STRIPING TO BE UTILIZED THROUGHOUT THE DURATION OF CONSTRUCTION. DURING WEEKEND CONSTRUCTION, TRAFFIC WILL BE REDUCED TO THREE OUTSIDE LANES IN THE WESTBOUND DIRECTION, AND TWO OUTSIDE LANES IN THE EASTBOUND DIRECTION.
4) AFTER BRIDGE REHABILITATION IS COMPLETE, OVERLAY MAINLINE WITH 12.5 mm PEM. PERMANENT THERMOPLASTIC STRIPING TO BE PLACED IN ORIGINAL LANE CONFIGURATIONS.
5) ALL TEMPORARY SIGNING & MARKING AND TEMPORARY PAVEMENT MARKERS TO BE PAID UNDER TRAFFIC CONTROL - NHS-M002-00(136) CT 1.

STAGE 1

SCALE IN FEET
0 50 100 200

PROPERTY AND EXISTING R/W LINE
REQUIRED R/W LINE
CONSTRUCTION LIMITS
EASEMENT FOR CONSTR & MAINTENANCE OF SLOPES
EASEMENT FOR CONSTR OF SLOPES
EASEMENT FOR CONSTR OF DRIVES

BEGIN LIMIT OF ACCESS.....BLA
END LIMIT OF ACCESS.....ELA
LIMIT OF ACCESS
R/W AND LIMIT OF ACCESS

J.B. TRIMBLE, INC.
6445 Powers Ferry Road,
Suite 100
Atlanta, GA 30339

DATE	REVISIONS	DATE	REVISIONS

GEORGIA
DEPARTMENT OF TRANSPORTATION
MAINTENANCE OF TRAFFIC
PROJECT: NHS-M002-00(136) CT 1
COUNTY: COBB & DEKALB
DRAWING 3 OF 6

$FILE$ $DATE$ DGN$SPECIFICATION$$$$$$$$$$$$$$$$$$$$$$$
SHOWDATETIME$$$$$$

PDOT