STATE	PROJECT NUMBER	SHEET NO.	TOTAL SHEETS
GA.	NHS-M002-00 (136) CT 1	21A	51

USED ON CONSTRUCTION

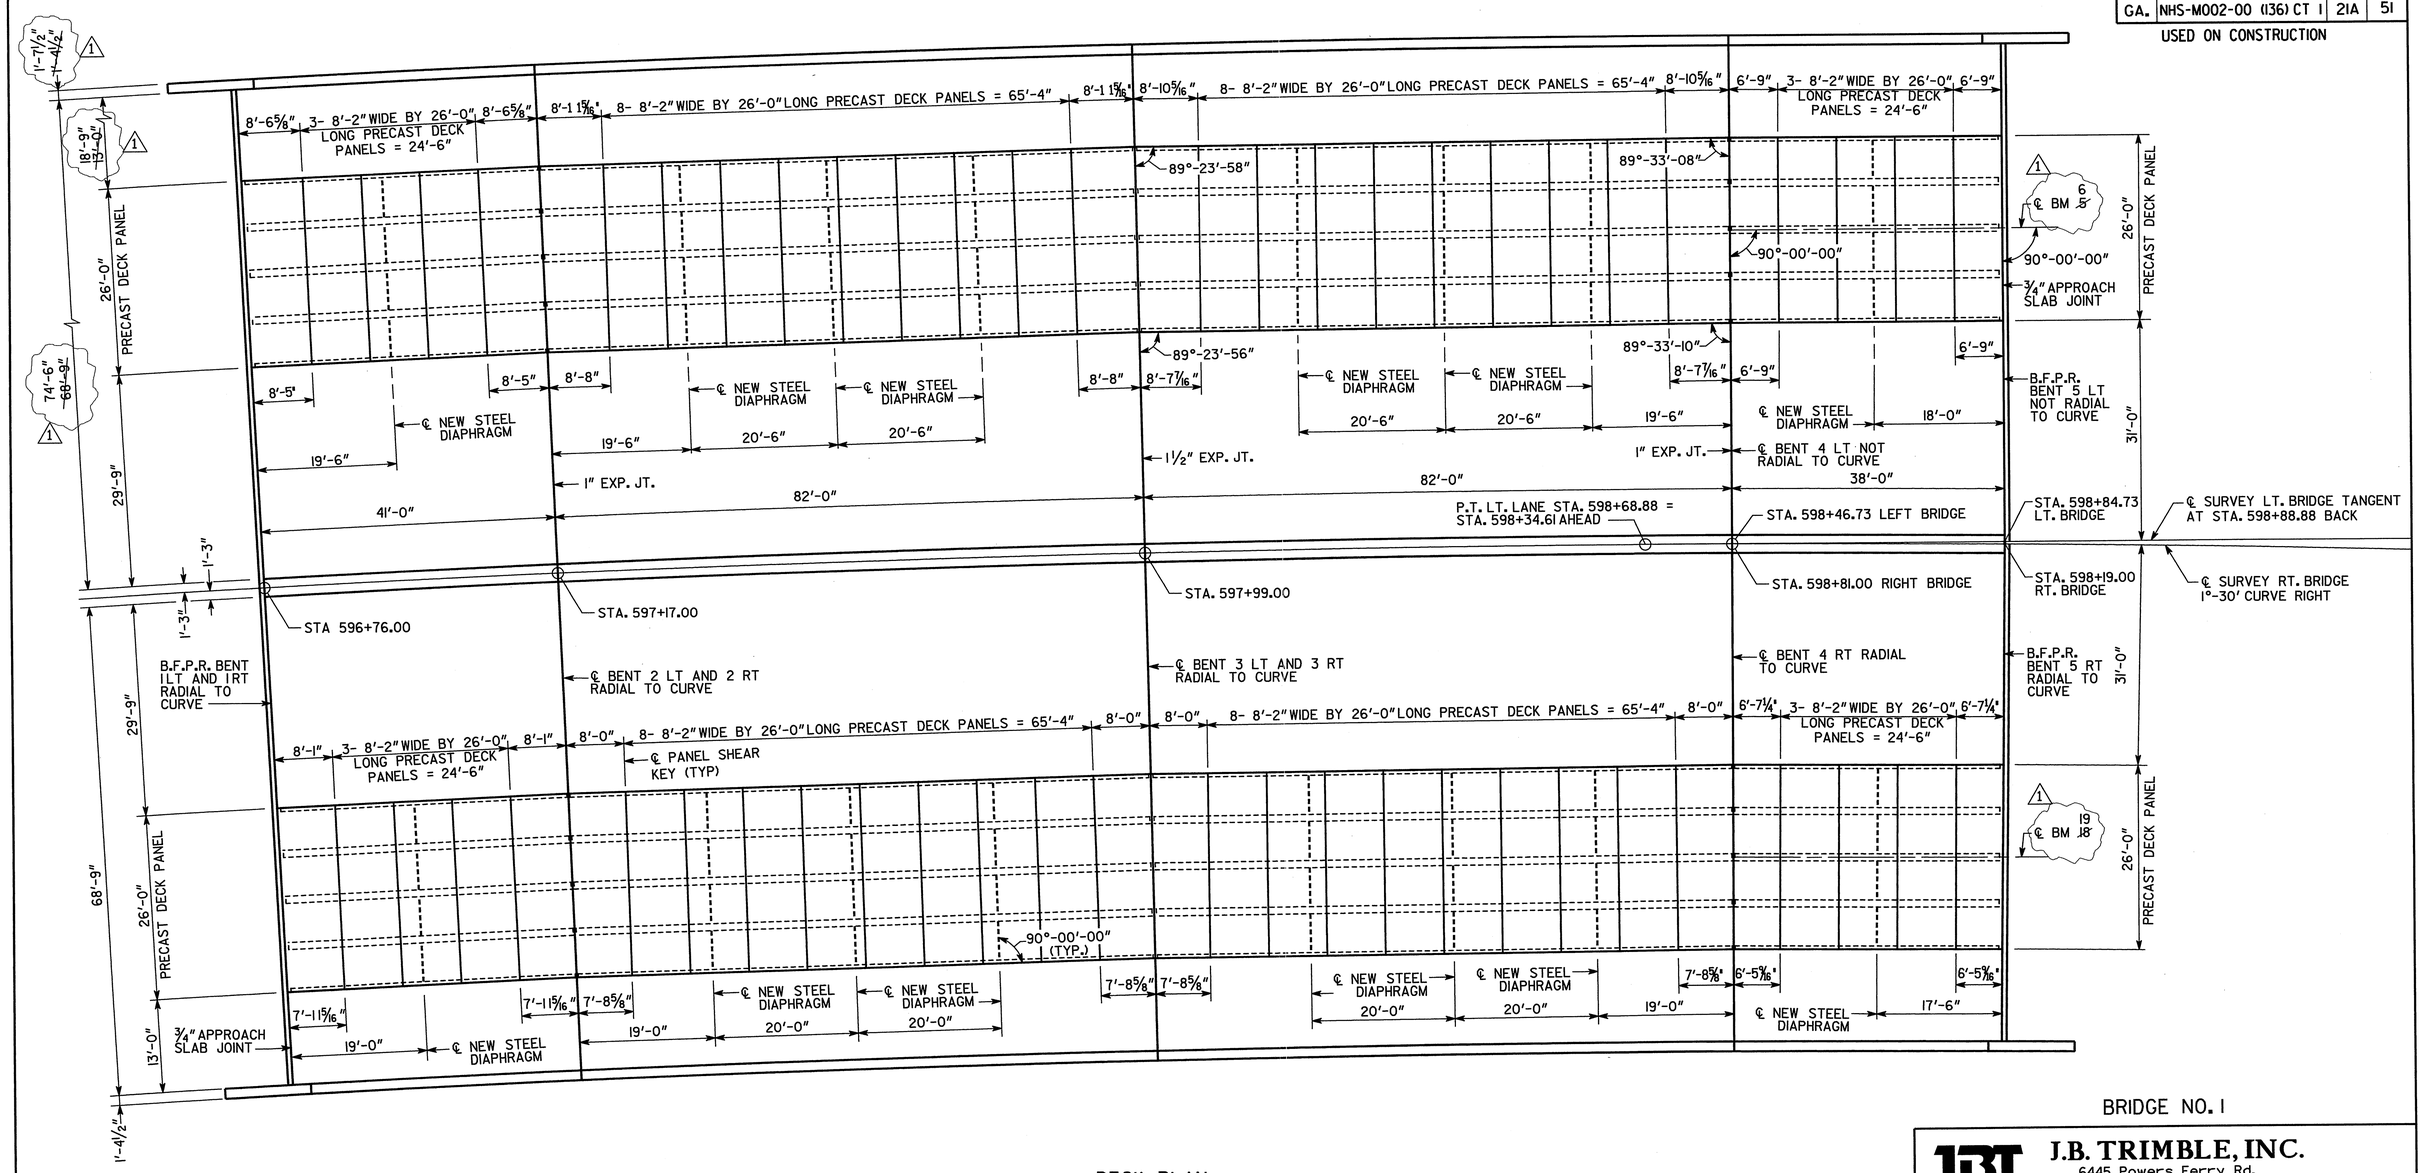

BRIDGE NO. 1

DECK PLAN

NOTES:

1. EXISTING CONCRETE DIAPHRAGMS SHALL BE REMOVED WITH EXISTING DECK.
2. STEEL DIAPHRAGMS MAY BE PLACED PRIOR TO REMOVING EXISTING DECK. WELDING OF DIAPHRAGMS TO GUSSET PLATES SHALL BE PERFORMED AFTER ALL CLOSURE POURS IN A SPAN ARE COMPLETED.
3. PANEL LAYOUT IS FOR INFORMATION ONLY AND BASED ON ORIGINAL DESIGN PLANS. VERIFICATION OF EXISTING DIMENSIONS AND PANEL LAYOUT IS THE RESPONSIBILITY OF THE CONTRACTOR AND MANUFACTURER.

REVISIONS	BY	DATE
BM. LABELS & DIMENSIONS	GLE	1-15-05

BRIDGE SHEET 3 OF 7

JBT J.B. TRIMBLE, INC.
6445 Powers Ferry Rd.
Atlanta GA 30339
(770) 952-1022

GEORGIA
DEPARTMENT OF TRANSPORTATION
OPERATIONS DIVISION-OFFICE OF MAINTENANCE

DISTRICT 7 BRIDGE REPAIR (DECK REHABILITATION)
I-285 OVER S.R. 3 (U.S. 41)
DECK PLAN

COBB COUNTY NHS-M002-00 (136)

SCALE: NO SCALE U.N.O. APRIL 2004

DESIGNED PJC CHECKED GLE REVIEWED EHG
DRAWN ITD DESIGN GROUP MAINTENANCE APPROVED STH

C:\DGN\313029\136\BRI\136BIDP.DGN

...\136bidp.dgn 3/17/2005 1:25:43 PM