STATE	PROJECT NUMBER	SHEET NO.	TOTAL SHEETS
GA.	NHS-M002-00 (136) CT 1	35	51

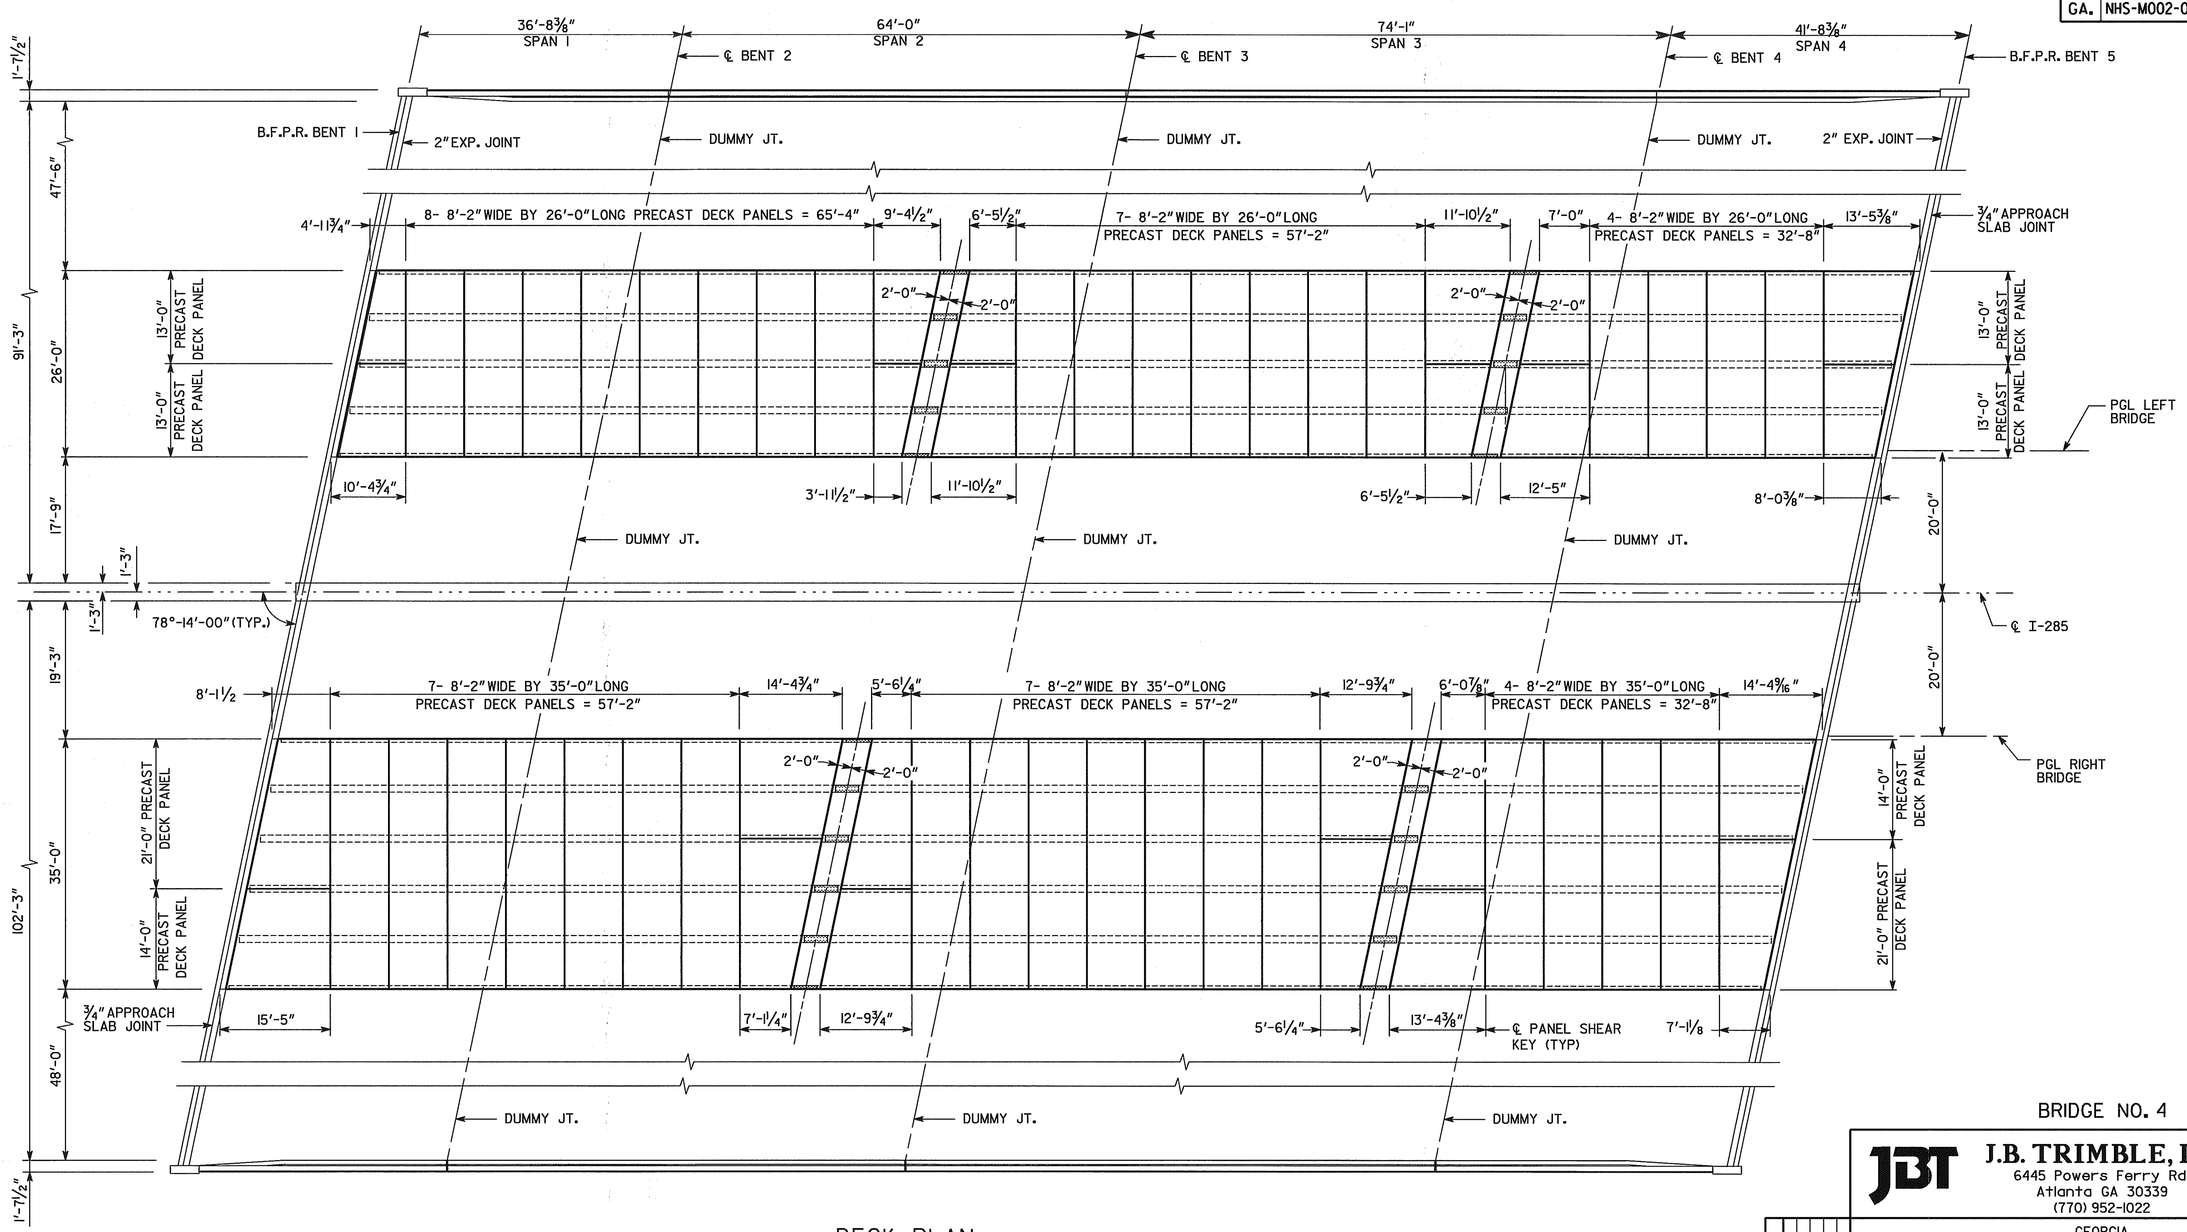

DECK PLAN

NOTES:

1. PANEL LAYOUT IS FOR INFORMATION ONLY AND BASED ON ORIGINAL DESIGN PLANS. VERIFICATION OF EXISTING DIMENSIONS AND PANEL LAYOUT IS THE RESPONSIBILITY OF THE CONTRACTOR AND MANUFACTURER.

BRIDGE NO. 4

J.B. TRIMBLE, INC.
6445 Powers Ferry Rd.
Atlanta GA 30339
(770) 952-1022

GEORGIA
DEPARTMENT OF TRANSPORTATION
OPERATIONS DIVISION-OFFICE OF MAINTENANCE

DISTRICT 7 BRIDGE REPAIR (DECK REHABILITATION)
I-285 OVER S.R. 13 (BUFORD HIGHWAY)
DECK PLAN

DEKALB COUNTY NHS-M002-00 (136)

SCALE: NO SCALE U.N.O. APRIL 2004

REVISIONS	BY	DATE

BRIDGE SHEET 3 OF 9

DESIGNED PJC | CHECKED GLE | REVIEWED EHG
DRAWN ITD | DESIGN GROUP MAINTENANCE | APPROVED STH

C:\DGN\313029\136\BR4\136B4DP.DGN 11-17-03 ITD