STATE	PROJECT NUMBER	SHEET NO.	TOTAL SHEETS
GA.	NHS-M002-00 (136) CT 1	36	51

DENOTES CAST-IN-PLACE CONCRETE

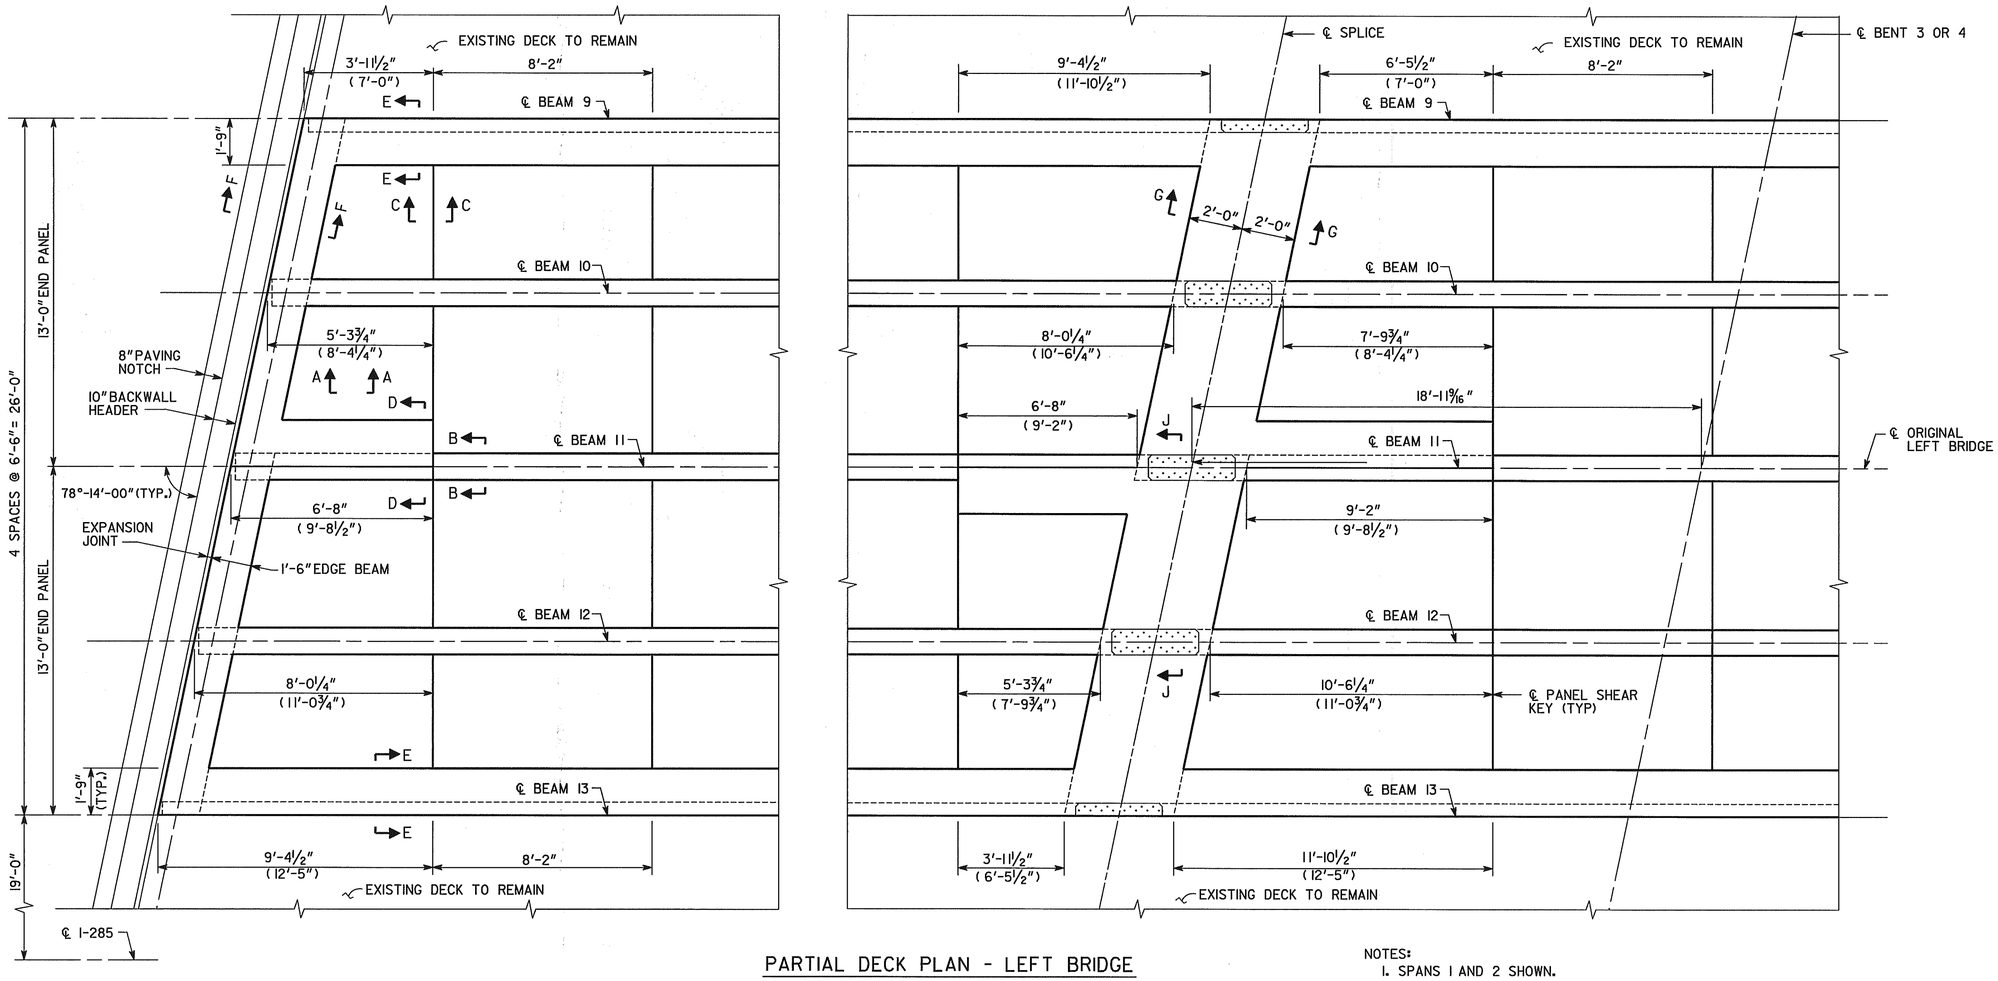

PARTIAL DECK PLAN - LEFT BRIDGE

NOTES:
1. SPANS 1 AND 2 SHOWN.
2. ( ) DENOTES SIMILAR DIMENSIONS IN SPANS 3 OR 4.

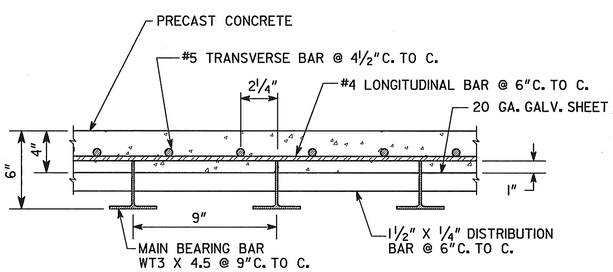

NOTE: REBAR LAYOUT SHALL BE AS SHOWN IN ORDER TO ALLOW MAXIMUM CLEARANCE FOR ATTACHMENT OF SHEAR STUDS TO FLANGES AND ADJUSTMENT OF LEVELING BOLTS. PROVIDE A MINIMUM CLEARANCE OF 1" BETWEEN TOP OF MAIN BEARING BARS AND TOP TRANSVERSE BARS. ALL REBAR SHALL BE EPOXY COATED.

SECTION A-A

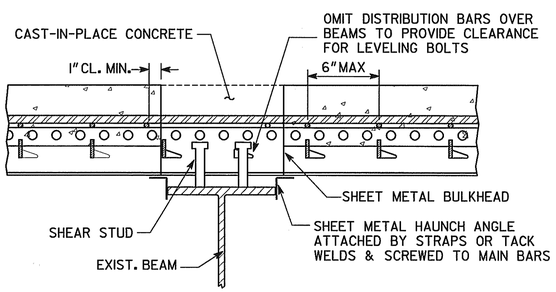

SECTION B-B
(LEVELING BOLTS NOT SHOWN)

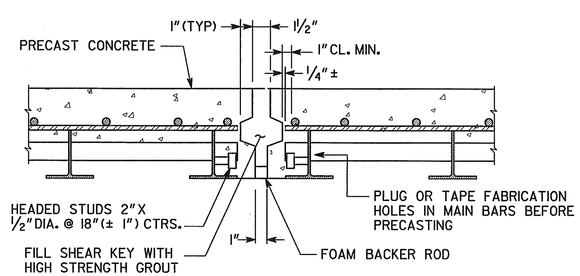

SECTION C-C

BRIDGE NO. 4

JBT J.B. TRIMBLE, INC.
6445 Powers Ferry Rd.
Atlanta GA 30339
(770) 952-1022

GEORGIA
DEPARTMENT OF TRANSPORTATION
OPERATIONS DIVISION-OFFICE OF MAINTENANCE

DISTRICT 7 BRIDGE REPAIR (DECK REHABILITATION)
I-285 OVER S.R. 13 (BUFORD HIGHWAY)
LEFT PRECAST DECK PLAN

DEKALB COUNTY NHS-M002-00 (136)

SCALE: NO SCALE U.N.O. APRIL 2004

BY	REVISIONS	DATE

BRIDGE SHEET 4 OF 9

DESIGNED PJC | CHECKED GLE | REVIEWED EHG
DRAWN ITD | DESIGN GROUP MAINTENANCE | APPROVED STH

C:\DGN\313029\136\BR4\136B4PDLT.DGN 11-17-03 ITD

...\136-bdlt.dgn 6/30/2004 1:46:14 PM