STATE	PROJECT NUMBER	SHEET NO.	TOTAL SHEETS
GA.	NHS-M002-00 (136) CT 1	39	51

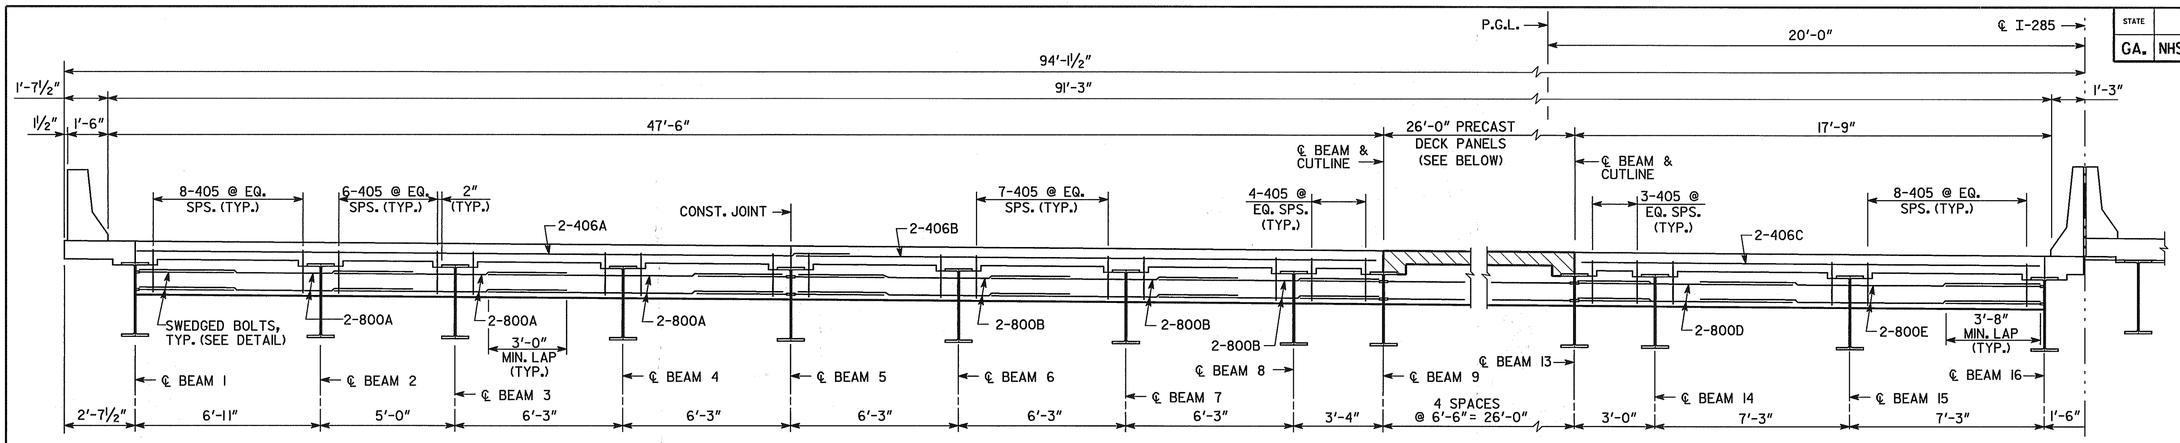

SECTION THRU EDGE BEAM

(LEFT BRIDGE LOOKING AHEAD)

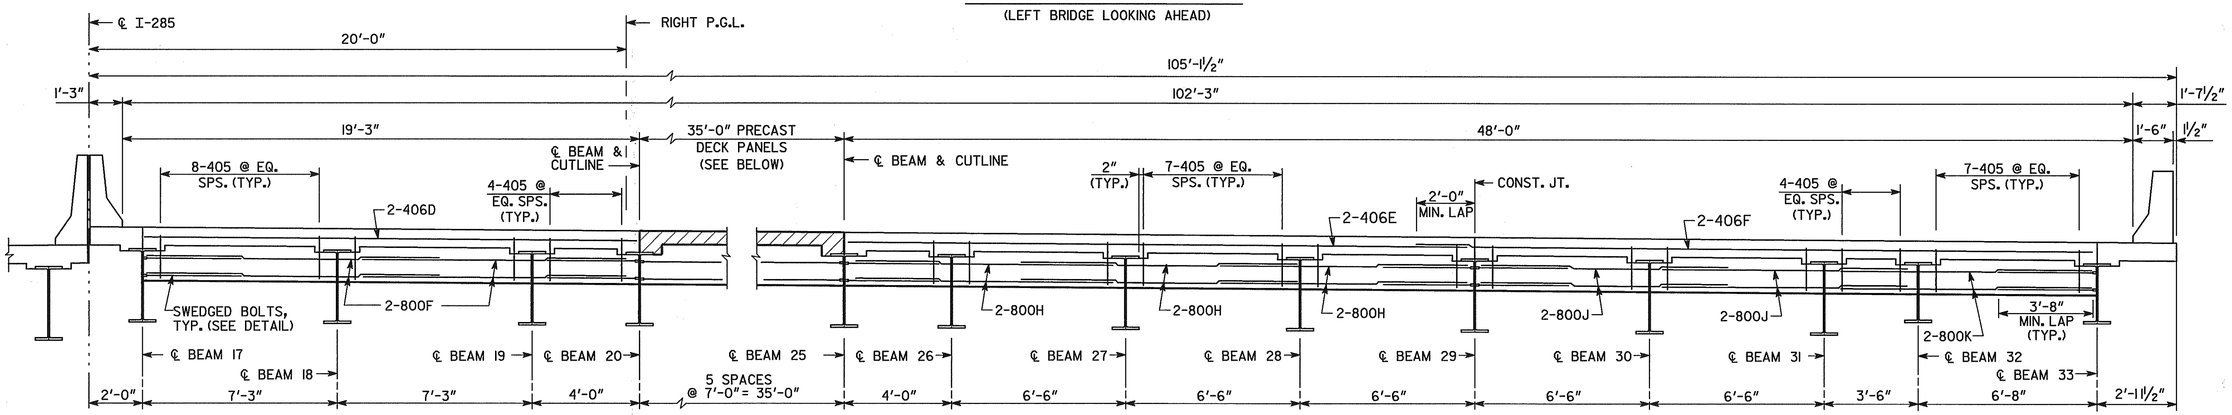

SECTION THRU EDGE BEAM

(RIGHT BRIDGE LOOKING AHEAD)

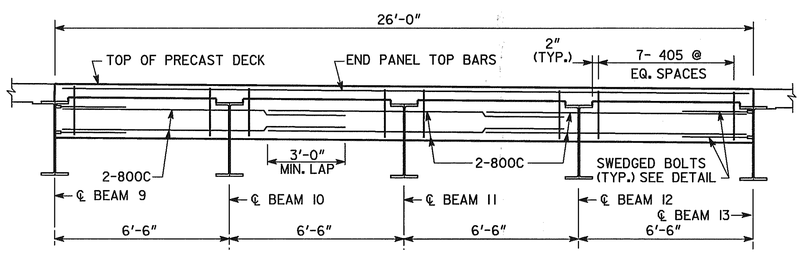

SECTION THRU EDGE BEAM @ PRECAST DECK

(LEFT BRIDGE)

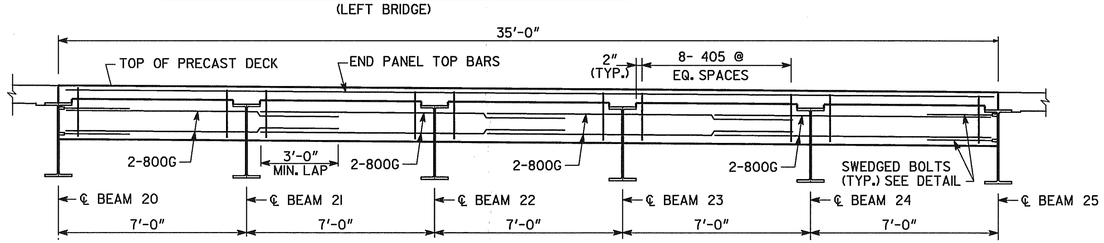

SECTION THRU EDGE BEAM @ PRECAST DECK

(RIGHT BRIDGE)

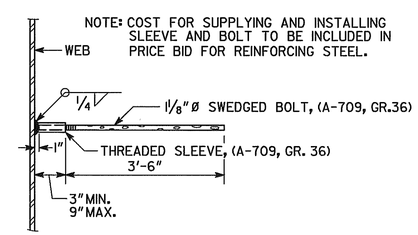

NOTE: COST FOR SUPPLYING AND INSTALLING SLEEVE AND BOLT TO BE INCLUDED IN PRICE BID FOR REINFORCING STEEL.

EDGE BEAM BAR LAP DETAIL

NOTES

1. CARE SHALL BE EXERCISED IN REMOVAL OF EXISTING CONCRETE TO MAKE CUTS VERTICAL AND TO RETAIN EXISTING REINFORCEMENT. STEEL DAMAGED DURING REMOVAL SHALL BE REPLACED BY THE CONTRACTOR AT NO ADDITIONAL COST.

BRIDGE NO. 4

J.B. TRIMBLE, INC.
6445 Powers Ferry Rd.
Atlanta GA 30339
(770) 952-1022

GEORGIA
DEPARTMENT OF TRANSPORTATION
OPERATIONS DIVISION-OFFICE OF MAINTENANCE

DISTRICT 7 BRIDGE REPAIR (DECK REHABILITATION)
I-285 OVER S.R. 13 (BUFORD HIGHWAY)
EDGE BEAM DETAILS

DEKALB COUNTY NHS-M002-00 (136)

SCALE: NO SCALE U.N.O. APRIL 2004

DATE	REVISIONS	BY

BRIDGE SHEET 7 OF 9

DESIGNED PJC | CHECKED GLE | REVIEWED EHG
DRAWN ITD | DESIGN GROUP MAINTENANCE | APPROVED STH

C:\DGN\313029\136\BR4\136B4 EB.DGN 1-19-04 ITD

...\136b4eb.dgn 6/30/2004 1:46:09 PM