| STATE | PROJECT NUMBER | SHEET NO. | TOTAL SHEETS |
|---|---|---|---|
| GA. | NHS-M002-00 (136) CT 2 | 8 | 24 |

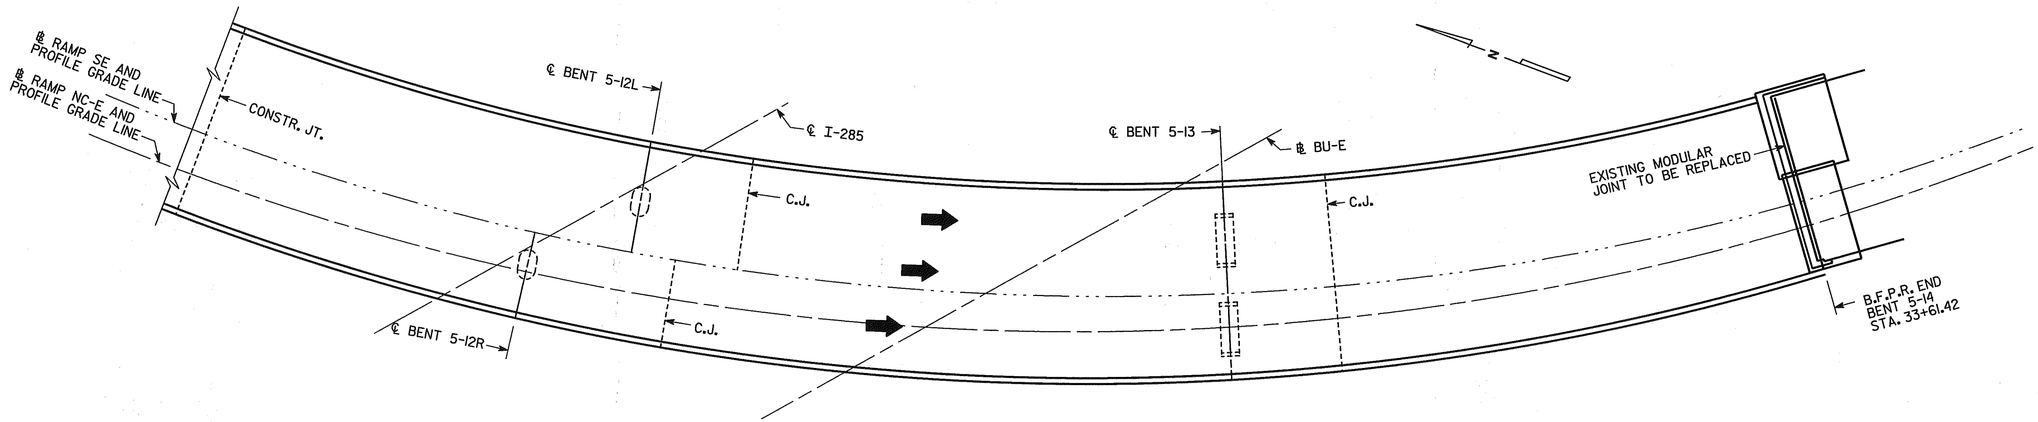


PLAN

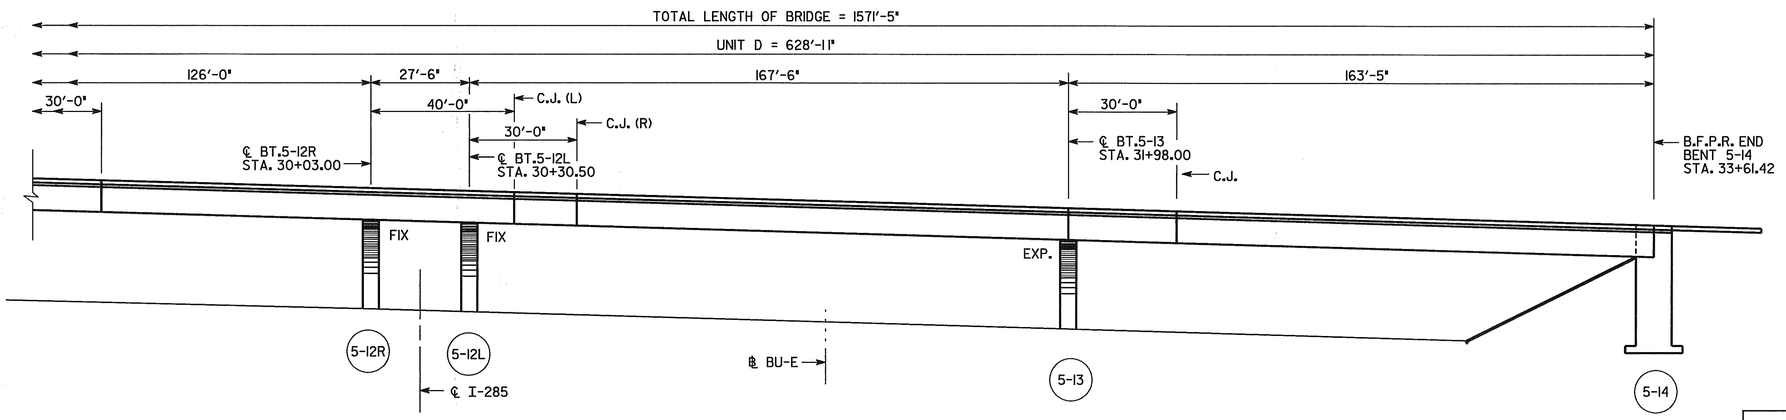


ELEVATION

| | |
|---|---|
| EXISTING BRIDGE SERIAL NO. | 089-0273-0 |
| EXISTING BRIDGE ID NO. | 089-00403R-095.89N |
| PROJECT PI NO. | M002136 |

BRIDGE NO. 2

## WORK CONSISTS OF

REMOVAL OF EXISTING MODULAR EXPANSION JOINT AND REPLACEMENT WITH NEW MODULAR EXPANSION JOINT AT ABUTMENT 5-14

GEORGIA REGISTERED No. 28166 PROFESSIONAL ENGINEER GARRICK LEE EDWARDS

BRIDGE SHEET 1 OF 3

| BY | REVISIONS | DATE |
|---|---|---|
| | | |

**J.B. TRIMBLE, INC.**
6445 Powers Ferry Rd.
Atlanta GA 30339
(770) 952-1022

GEORGIA
DEPARTMENT OF TRANSPORTATION
OPERATIONS DIVISION-OFFICE OF MAINTENANCE

DISTRICT 7 BRIDGE REPAIR (DECK REHABILITATION)
RAMP I-85 SB TO I-285 EB
PLAN AND ELEVATION
DEKALB COUNTY NHS-M002-00 (136)

SCALE: NO SCALE U.N.O. APRIL 2004

| | | |
|---|---|---|
| DESIGNED PJC | CHECKED GLE | REVIEWED EHG |
| DRAWN ITD | DESIGN GROUP MAINTENANCE | APPROVED STH |

C:\DGN\313029\136\BR6\136B6 PE.DGN 1-15-04 ITD