STATE	PROJECT NUMBER	SHEET NO.	TOTAL SHEETS
GEORGIA	CSNHS-M002-00 (373)	6	26

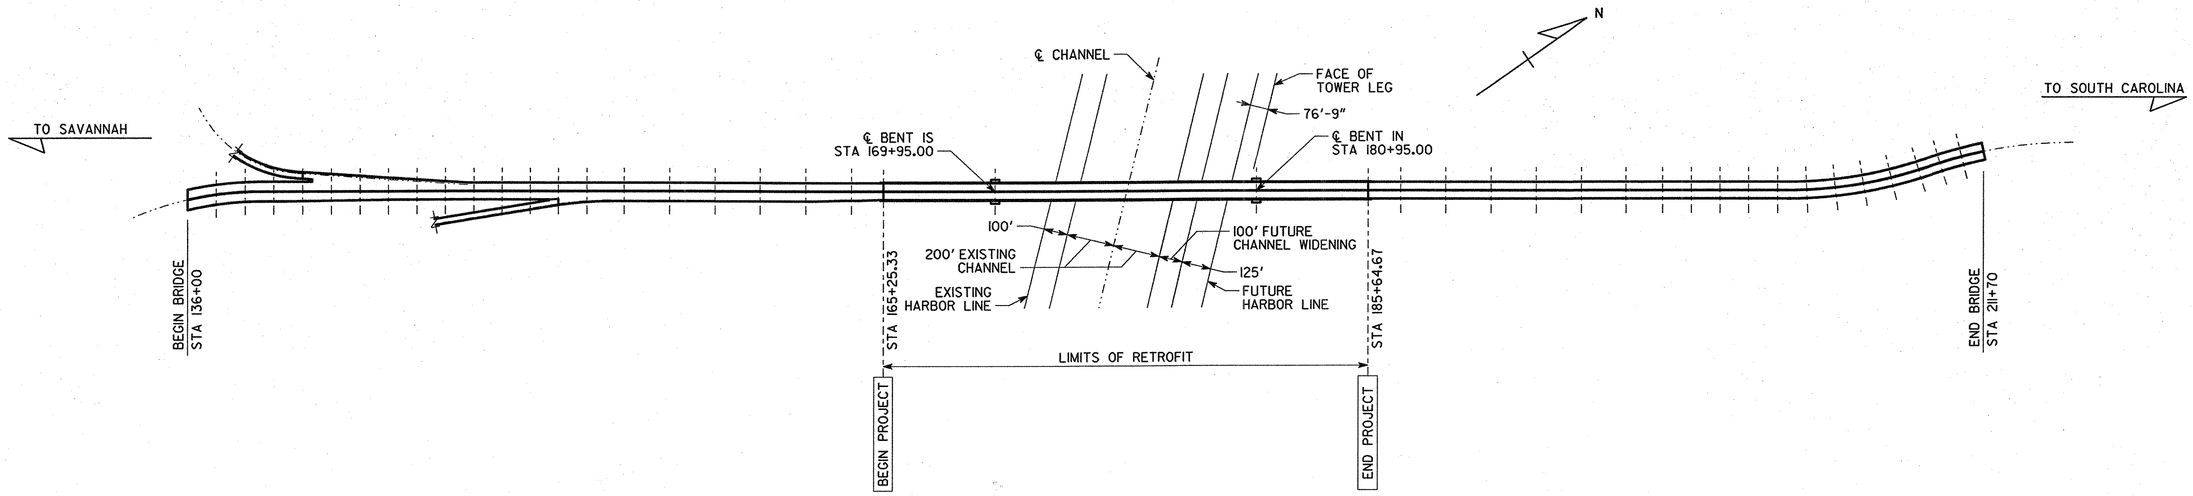

PLAN

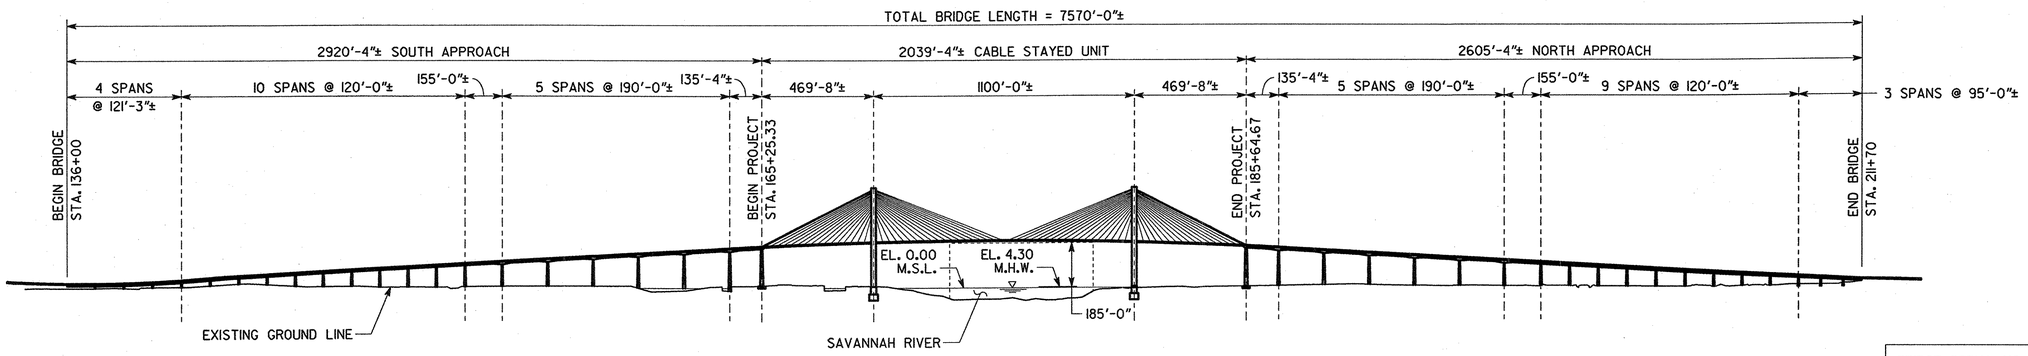

ELEVATION

BRIDGE SERIAL NO. 051-0169-0
BRIDGE I.D. NO. 051-00404P-000.84N
PROJECT P.I. NO. M002373

Lichtenstein
Consulting Engineers
11 HURON DRIVE, NATICK, MA 01760

GEORGIA
DEPARTMENT OF TRANSPORTATION
OPERATIONS DIVISION-OFFICE OF MAINTENANCE

GENERAL PLAN AND ELEVATION
TALMADGE MEMORIAL BRIDGE RETROFIT
CHATHAM COUNTY CSNHS-M002-00 (373)

NO SCALE MARCH 2006

BY	REVISIONS	DATE

BRIDGE SHEET 6 OF 26

DESIGNED K.J.B. CHECKED P.G.N. REVIEWED
DRAWN R.B.H. DESIGN GROUP MAINTENANCE APPROVED

2189PE.DGN

31\bridge\2189pe.dgn 03/28/2006 11:08:43 AM