STATE	PROJECT NUMBER	SHEET NO.	TOTAL SHEETS
GEORGIA	CSNHS-M002-00 (373)	9	26

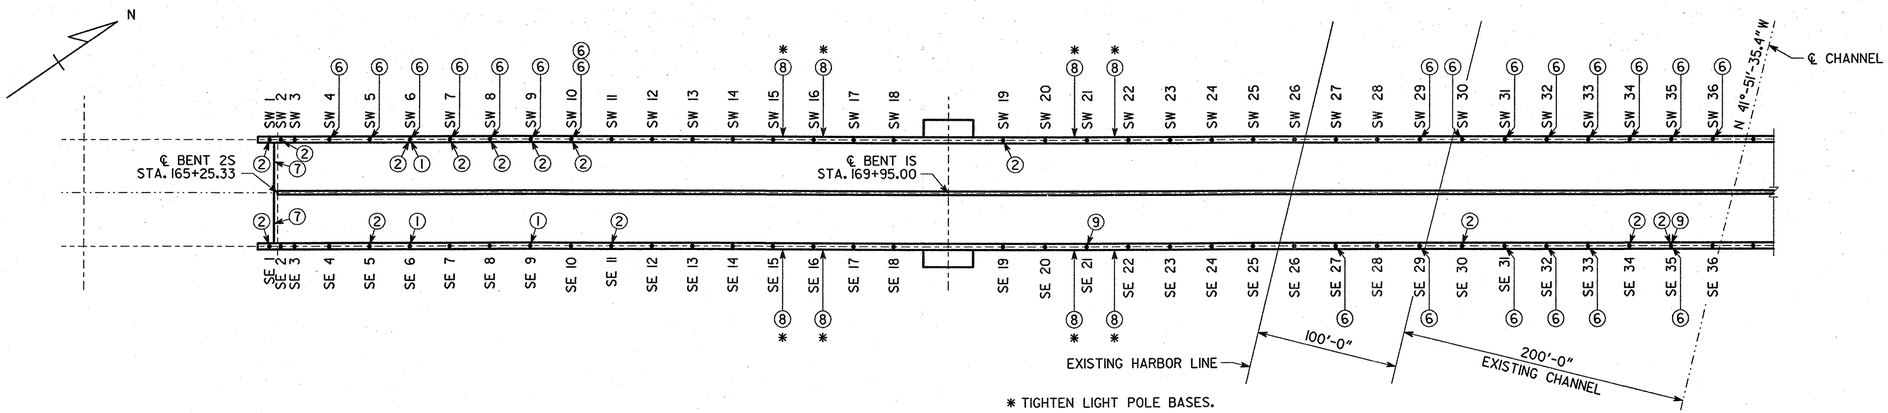

* TIGHTEN LIGHT POLE BASES.

PLAN

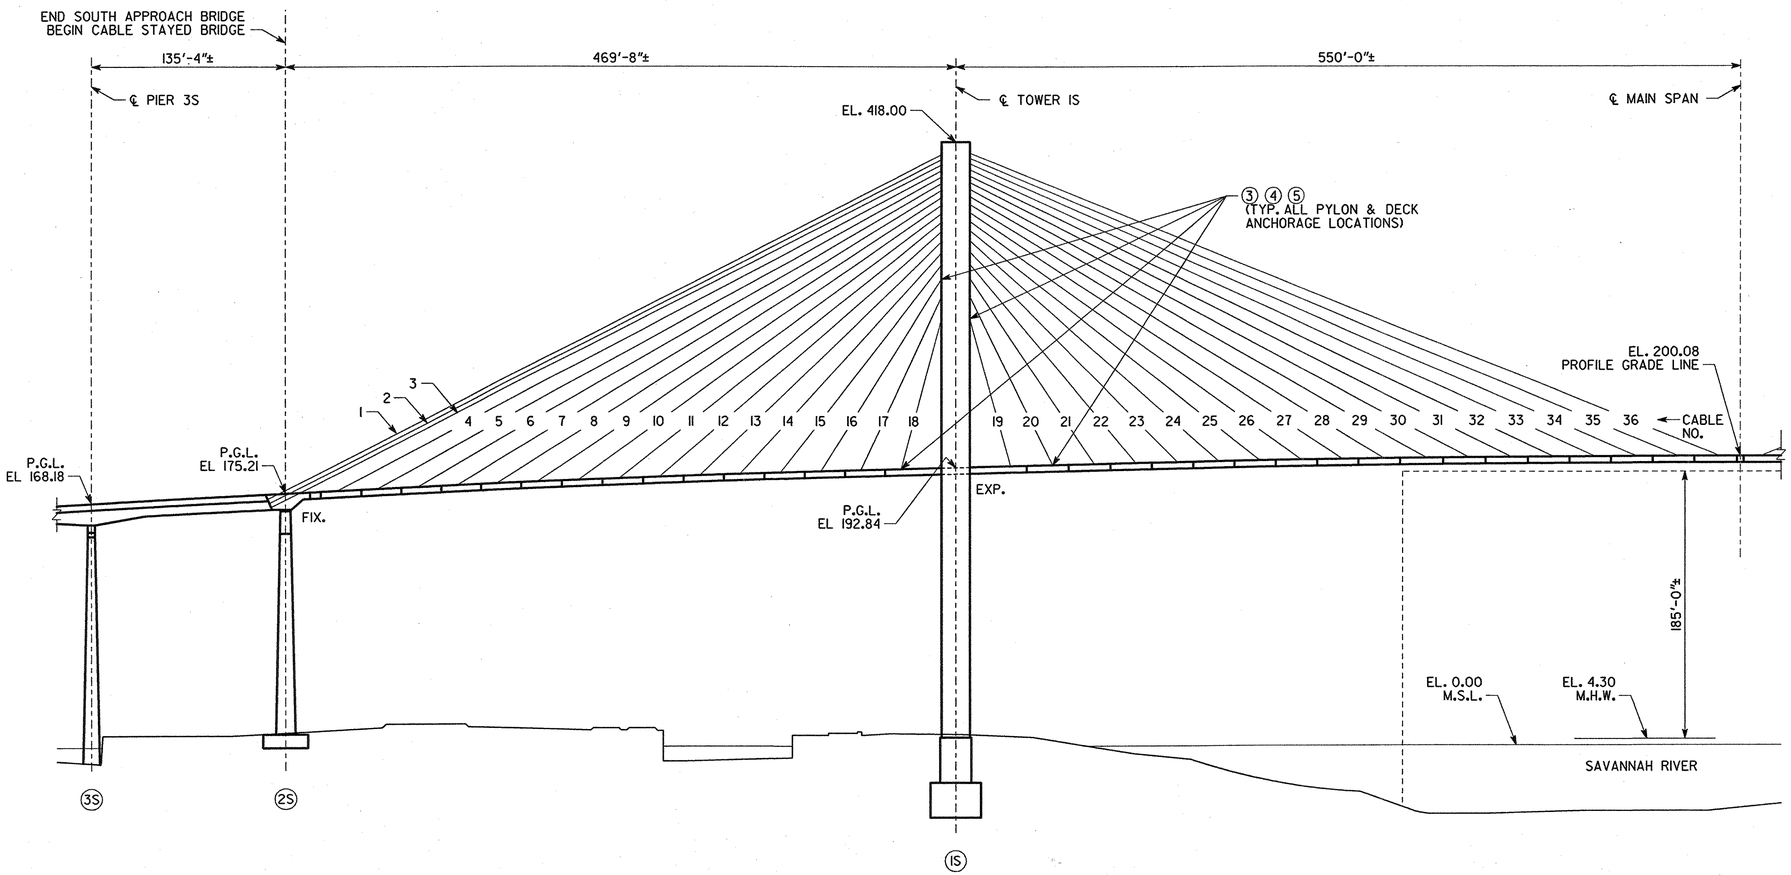

ELEVATION

REPAIR LEGEND	
REPAIR	DESCRIPTION
①	STEEL ANCHOR PIPE CRACK REPAIR
②	HEAT STRAIGHTENING OF STEEL ANCHOR PIPE
③	REMOVAL OF EXISTING PROTECTIVE BOOTS, STEEL KEEPER RINGS AND WASHERS
④	INSTALLATION OF NEW WASHERS AND STEEL KEEPER RINGS
⑤	PROTECTIVE BOOT RETROFIT
⑥	MISCELLANEOUS CONCRETE REPAIRS
⑦	TIE-DOWN BOOT REPAIR
⑧	MISCELLANEOUS ELECTRICAL REPAIRS
⑨	CABLE STAY PROTECTIVE TAPE REPAIR

Lichtenstein
Consulting Engineers
11 HURON DRIVE, NATICK, MA 01760

GEORGIA
DEPARTMENT OF TRANSPORTATION
OPERATIONS DIVISION-OFFICE OF MAINTENANCE

RETROFIT / REPAIR LOCATIONS 1 OF 2
TALMADGE MEMORIAL BRIDGE RETROFIT
CHATHAM COUNTY CSNHS-M002-00 (373)

NO SCALE MARCH 2006

REVISIONS	BY	DATE

BRIDGE SHEET 9 OF 26

DESIGNED K.J.B. DRAWN R.B.H. CHECKED P.G.N. DESIGN GROUP MAINTENANCE REVIEWED APPROVED

2189LOC1.DGN