STATE	PROJECT NUMBER	SHEET NO.	TOTAL SHEETS
GEORGIA	CSNHS-M002-00 (373)	10	26

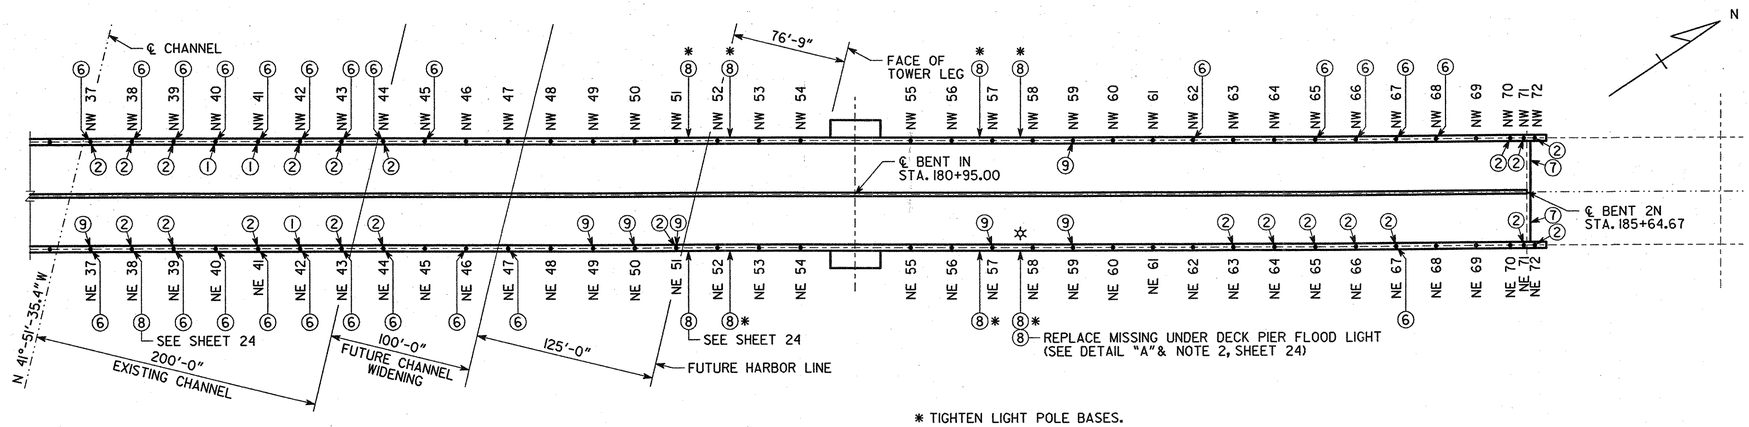

✱ TIGHTEN LIGHT POLE BASES.

PLAN

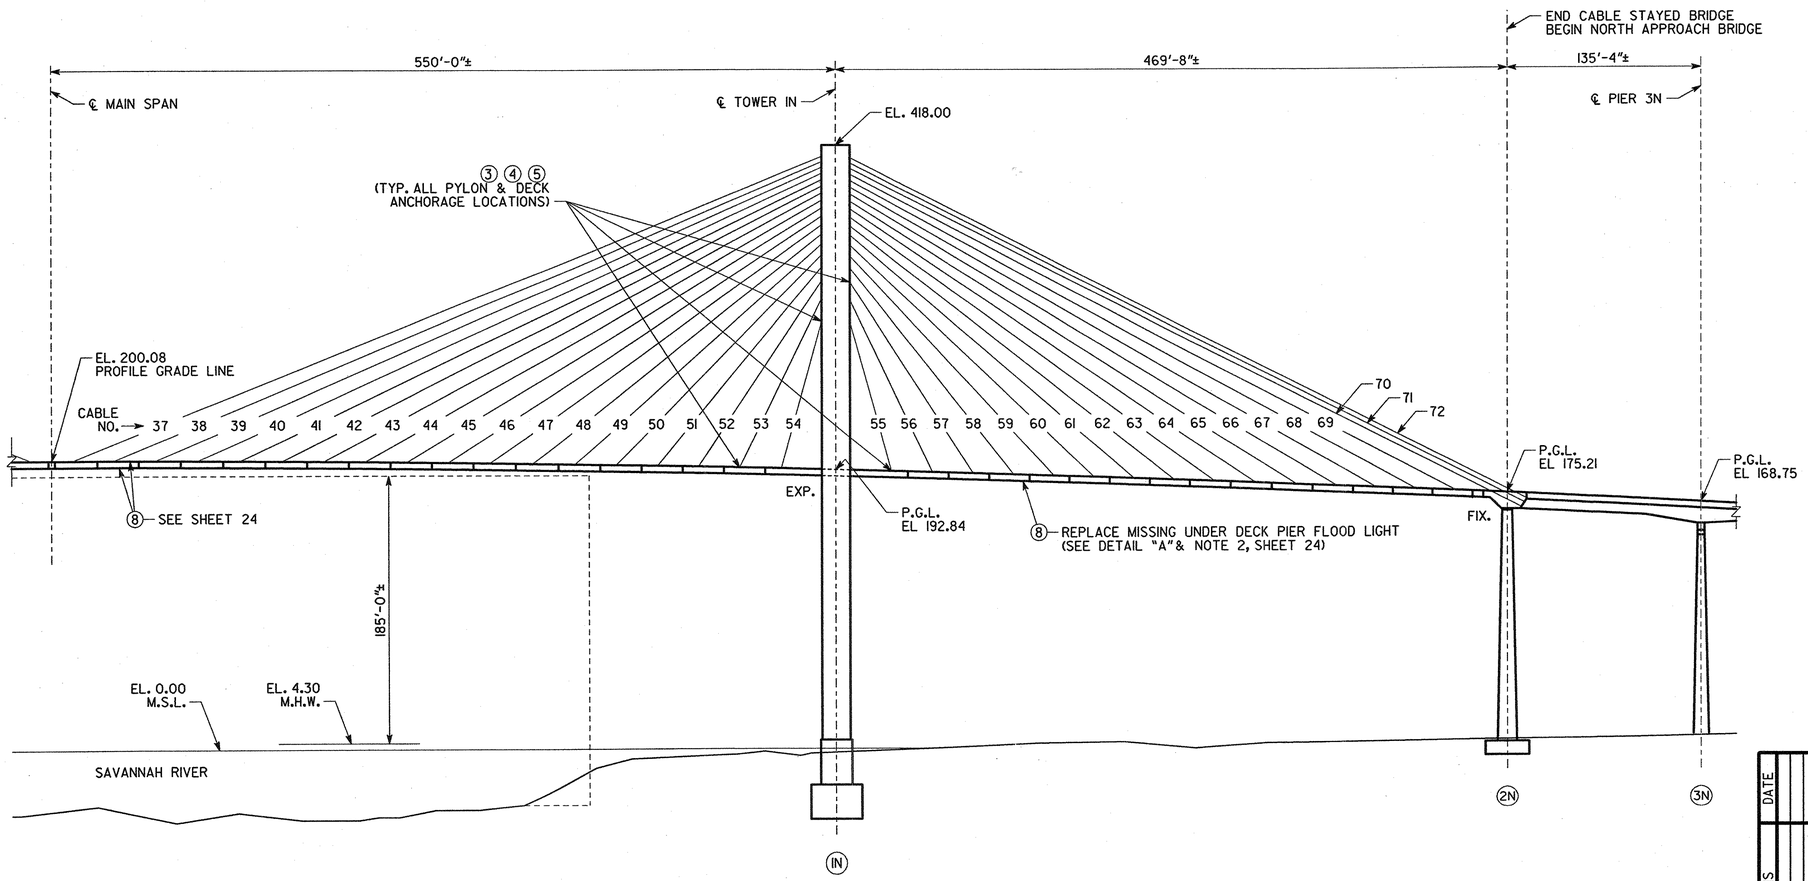

ELEVATION

REPAIR LEGEND

REPAIR	DESCRIPTION
1	STEEL ANCHOR PIPE CRACK REPAIR
2	HEAT STRAIGHTENING OF STEEL ANCHOR PIPE
3	REMOVAL OF EXISTING PROTECTIVE BOOTS, STEEL KEEPER RINGS AND WASHERS
4	INSTALLATION OF NEW WASHERS AND STEEL KEEPER RINGS
5	PROTECTIVE BOOT RETROFIT
6	MISCELLANEOUS CONCRETE REPAIRS
7	TIE-DOWN BOOT REPAIR
8	MISCELLANEOUS ELECTRICAL REPAIRS
9	CABLE STAY PROTECTIVE TAPE REPAIR

Lichtenstein
Consulting Engineers
11 HURON DRIVE, NATICK, MA 01760

GEORGIA
DEPARTMENT OF TRANSPORTATION
OPERATIONS DIVISION-OFFICE OF MAINTENANCE

RETROFIT / REPAIR LOCATIONS 2 OF 2
TALMADGE MEMORIAL BRIDGE RETROFIT
CHATHAM COUNTY CSNHS-M002-00 (373)

NO SCALE MARCH 2006

REVISIONS	BY	DATE

BRIDGE SHEET 10 OF 26

DESIGNED K.J.B. DRAWN R.B.H. CHECKED P.G.N. DESIGN GROUP MAINTENANCE REVIEWED APPROVED

2189LOC2.DGN