STATE	PROJECT NUMBER	SHEET NO.	TOTAL SHEETS
GA.	STM-M002-00 (418)	30	78

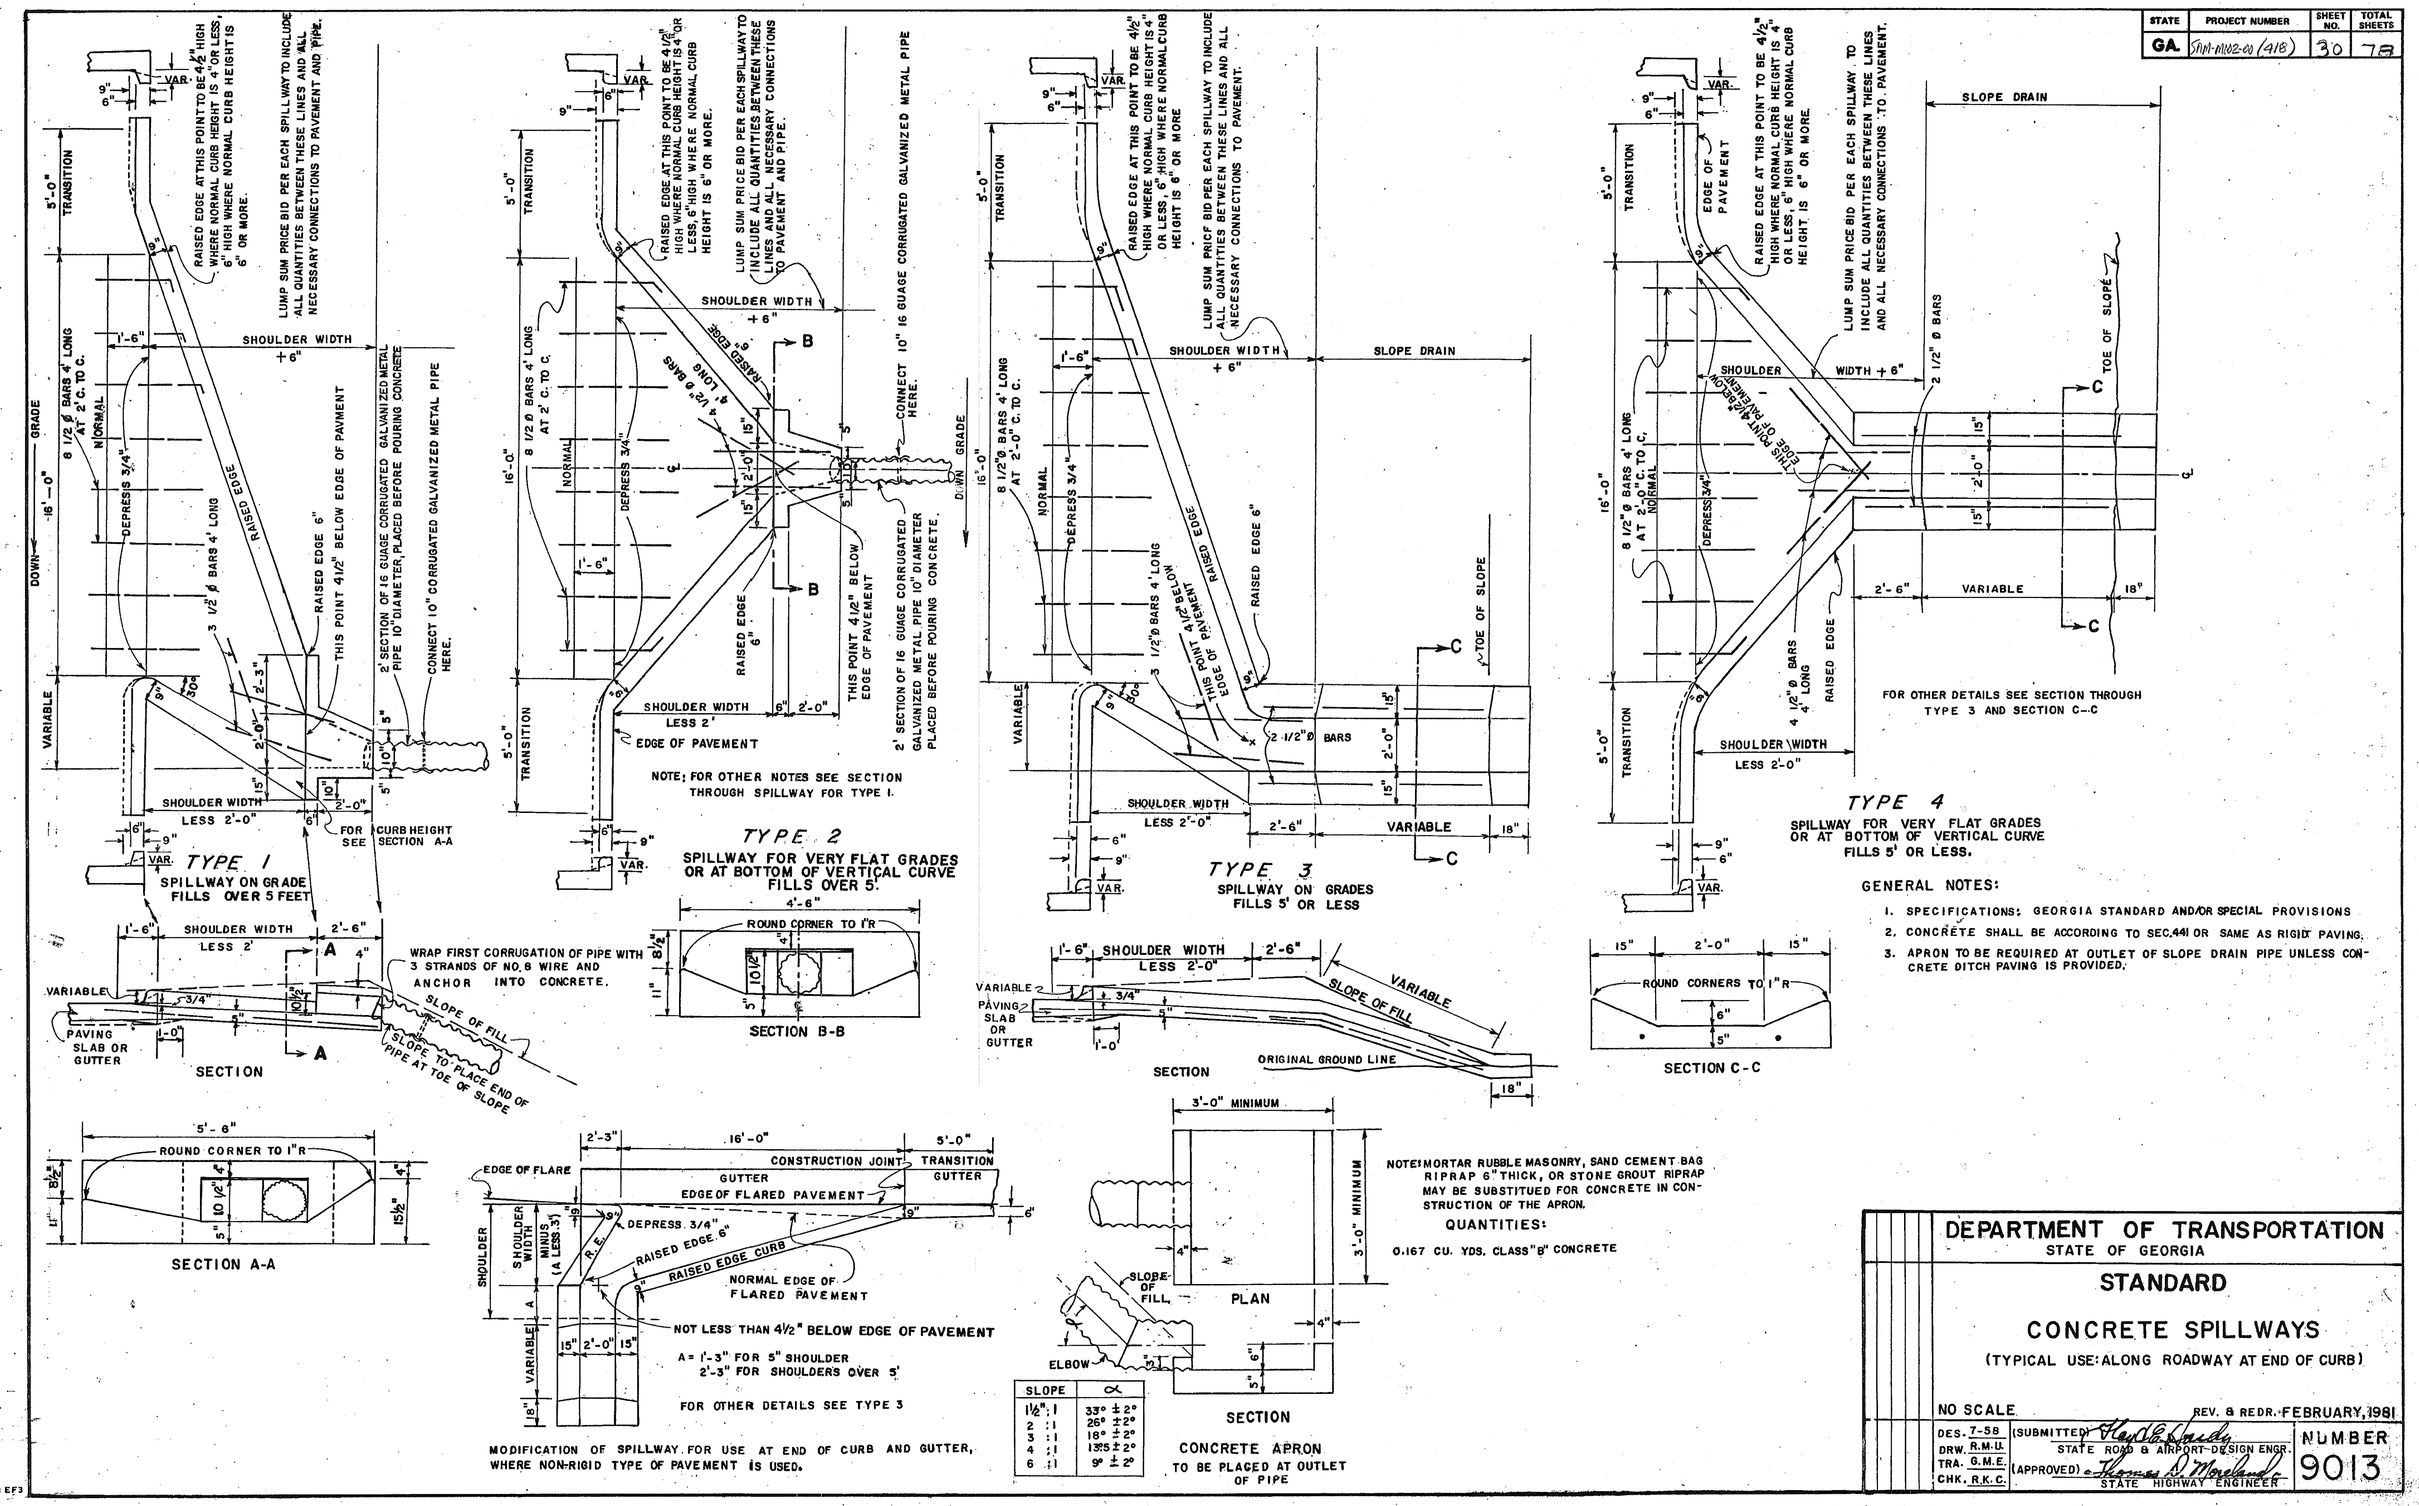

SLOPE	α
1½ : 1	33° ± 2°
2 : 1	26° ± 2°
3 : 1	18° ± 2°
4 : 1	13.5 ± 2°
6 : 1	9° ± 2°

GENERAL NOTES:

1. SPECIFICATIONS: GEORGIA STANDARD AND/OR SPECIAL PROVISIONS
2. CONCRETE SHALL BE ACCORDING TO SEC. 441 OR SAME AS RIGID PAVING.
3. APRON TO BE REQUIRED AT OUTLET OF SLOPE DRAIN PIPE UNLESS CONCRETE DITCH PAVING IS PROVIDED.

DEPARTMENT OF TRANSPORTATION
STATE OF GEORGIA

STANDARD

CONCRETE SPILLWAYS

(TYPICAL USE: ALONG ROADWAY AT END OF CURB)

NO SCALE — REV. & REDR. FEBRUARY, 1981

DES. 7-58 (SUBMITTED) Hayden Loudy
DRW. R.M.U. — STATE ROAD & AIRPORT DESIGN ENGR.
TRA. G.M.E. (APPROVED) Thomas D. Moreland
CHK. R.K.C. — STATE HIGHWAY ENGINEER

NUMBER 9013

FORM EF3

2/20/2008 1:08:10 PM \\GDOT-DSN1\GOPLOT\QCF\Road_Design_Tiff-18x12_to_Tiff-36x24.qcf wnguyen C:\Documents and Settings\wnguyen\Desktop\M002418\Construction\Plan Sheet\m002418_030.tif GO-RD-Plans-Review