STATE	PROJECT NUMBER	SHEET NO.	TOTAL SHEETS
GA.	SAM-M002-00(418)	55	78

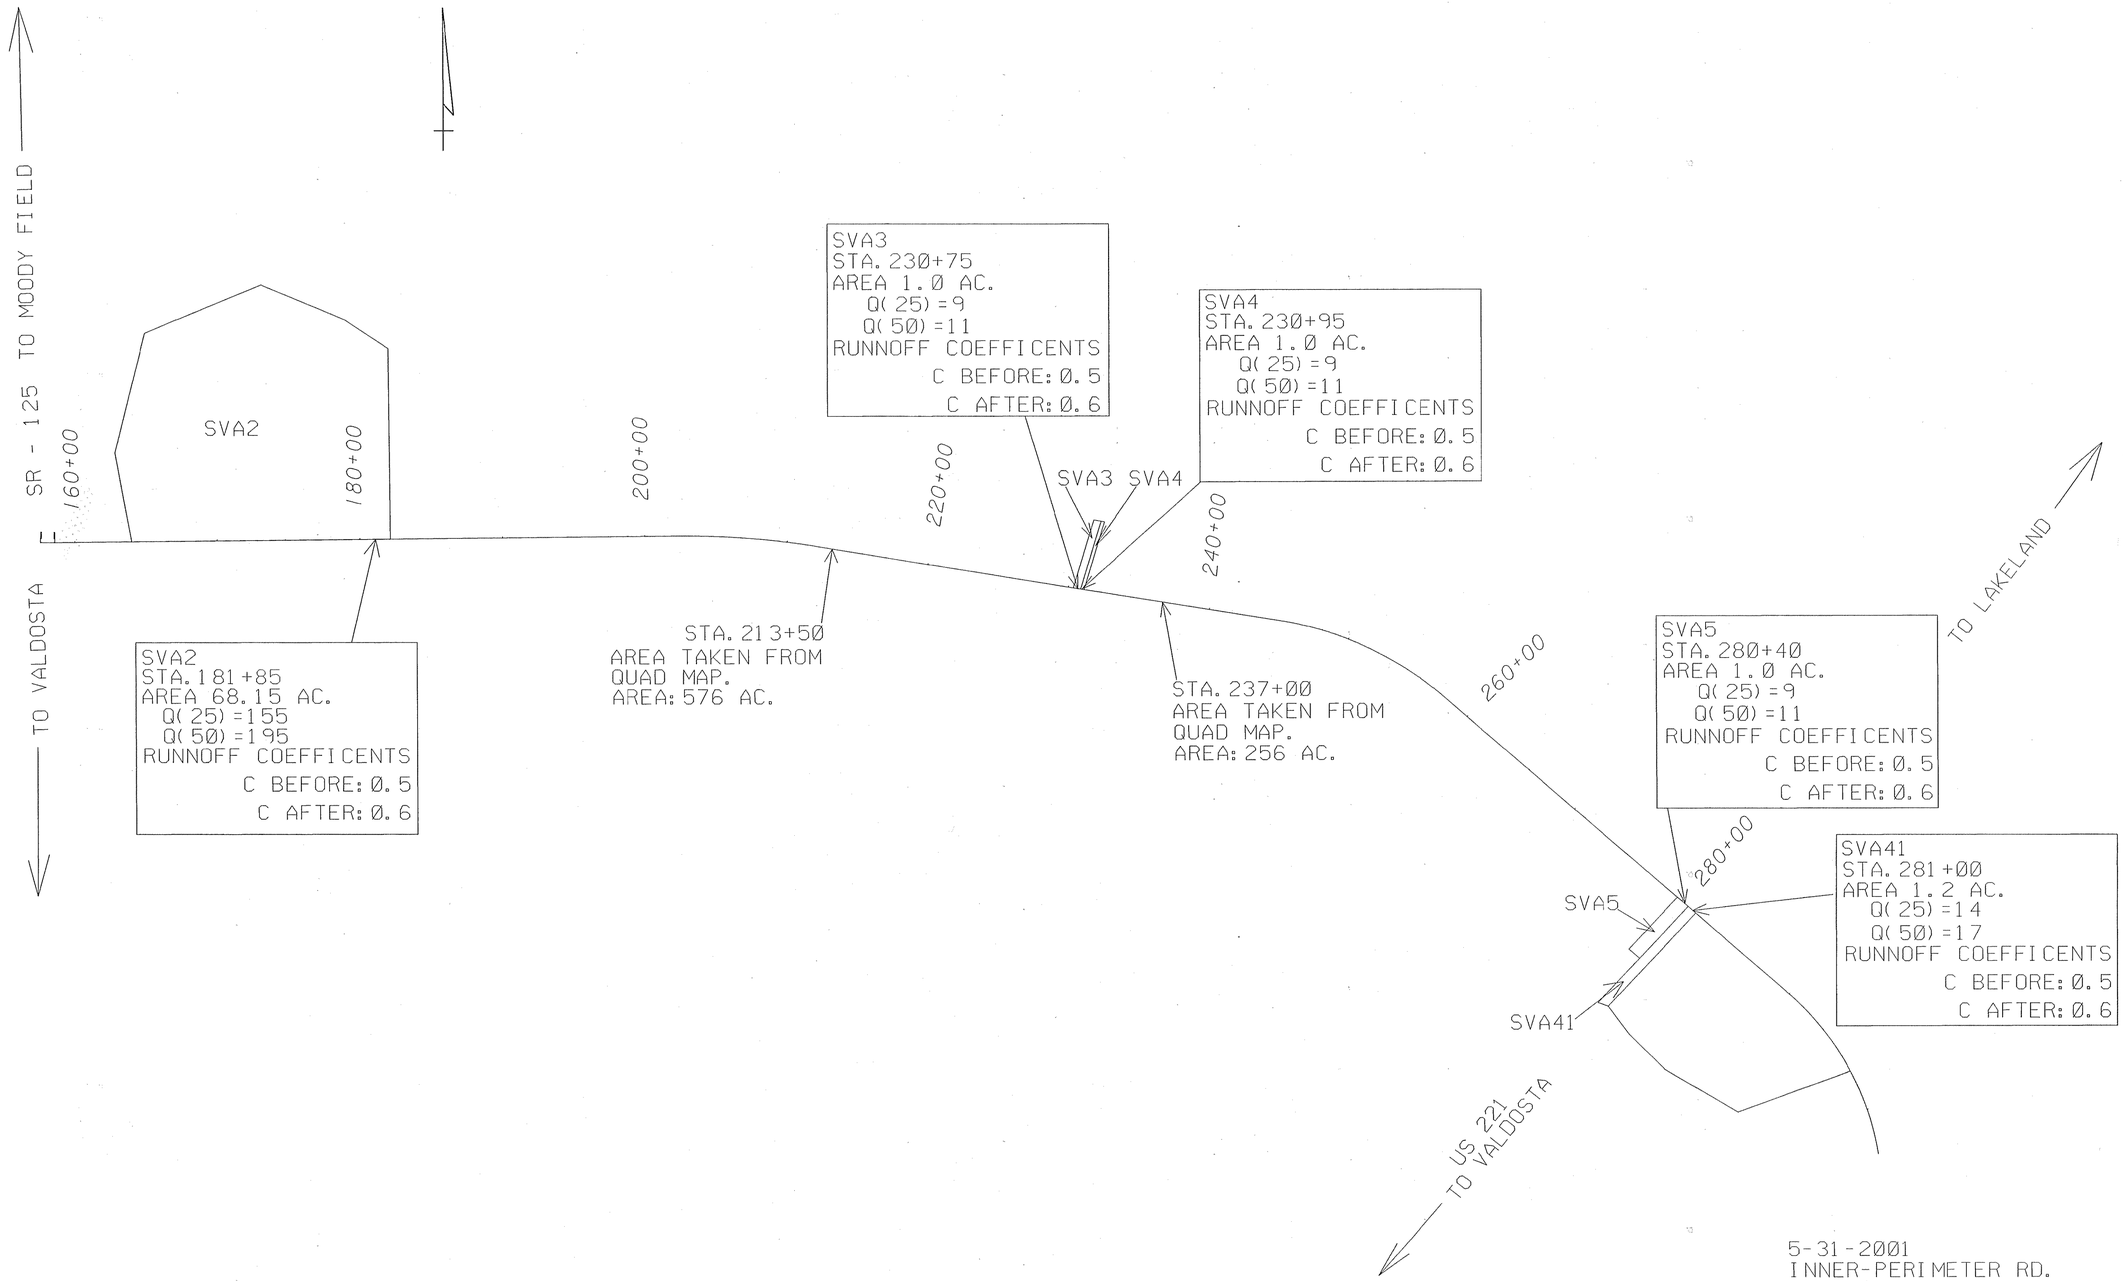

5-31-2001
INNER-PERIMETER RD.
ALL DRAINAGE INFORMATION
TAKEN FROM DRAINAGE MAP
PLOTTED BY: ALLEN-HARRIS
FEB 1985
SCALE: 1 INCH = 2000 FT.