STATE	PROJECT NUMBER	SHEET NO.	TOTAL SHEETS
GA.	SAM-M002-00(418)	65	78

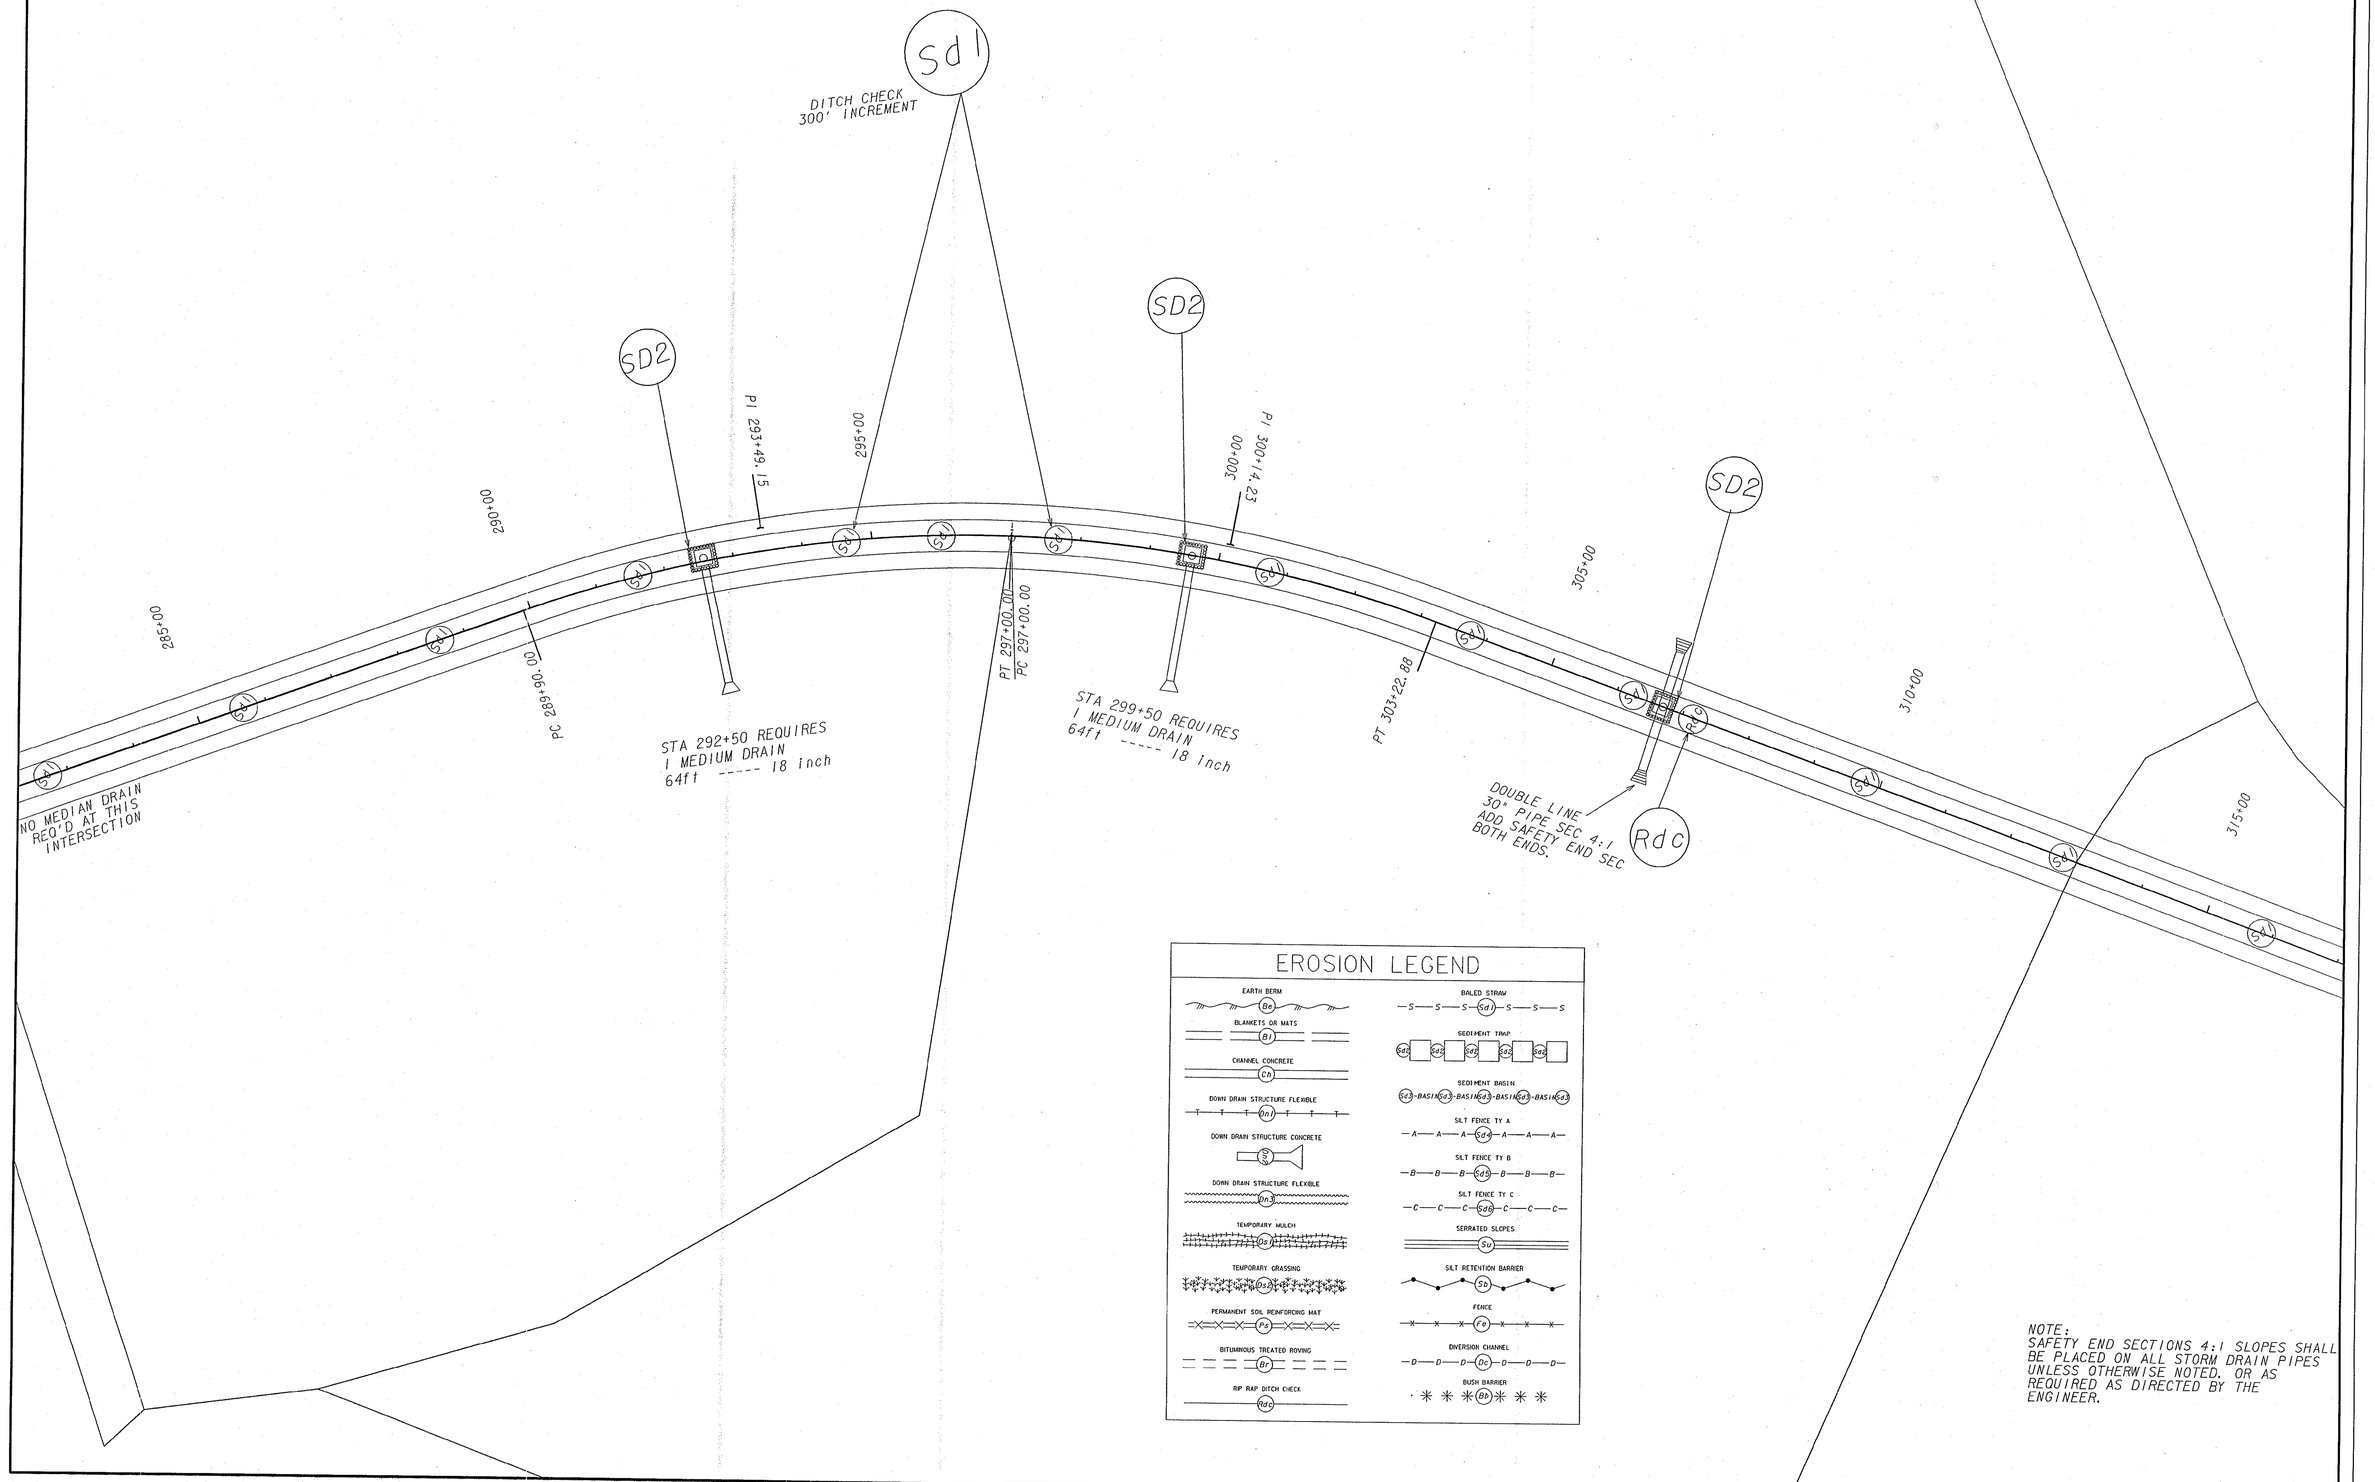

NOTE:
SAFETY END SECTIONS 4:1 SLOPES SHALL BE PLACED ON ALL STORM DRAIN PIPES UNLESS OTHERWISE NOTED, OR AS REQUIRED AS DIRECTED BY THE ENGINEER.

PLAIN

SHOWDATETIME$$$$$$$ DGN$SPECIFICATION$$$$$$$$$$$$$$$$$$$$$$$

2/20/2008 1:06:24 PM \\GDOT-DSN1\GDPLOT\QCF\Road Design Tiff-18x12 to Tiff-36x24.qcf wguyen C:\Documents and Settings\wguyen\Desktop\M002418\Construction\Plan Sheet\m002418_066.tif GO-RD-Plans-Review