STATE	PROJECT NUMBER	SHEET NO.	TOTAL SHEETS
GA.	SAM-M002-00(418)	71	78

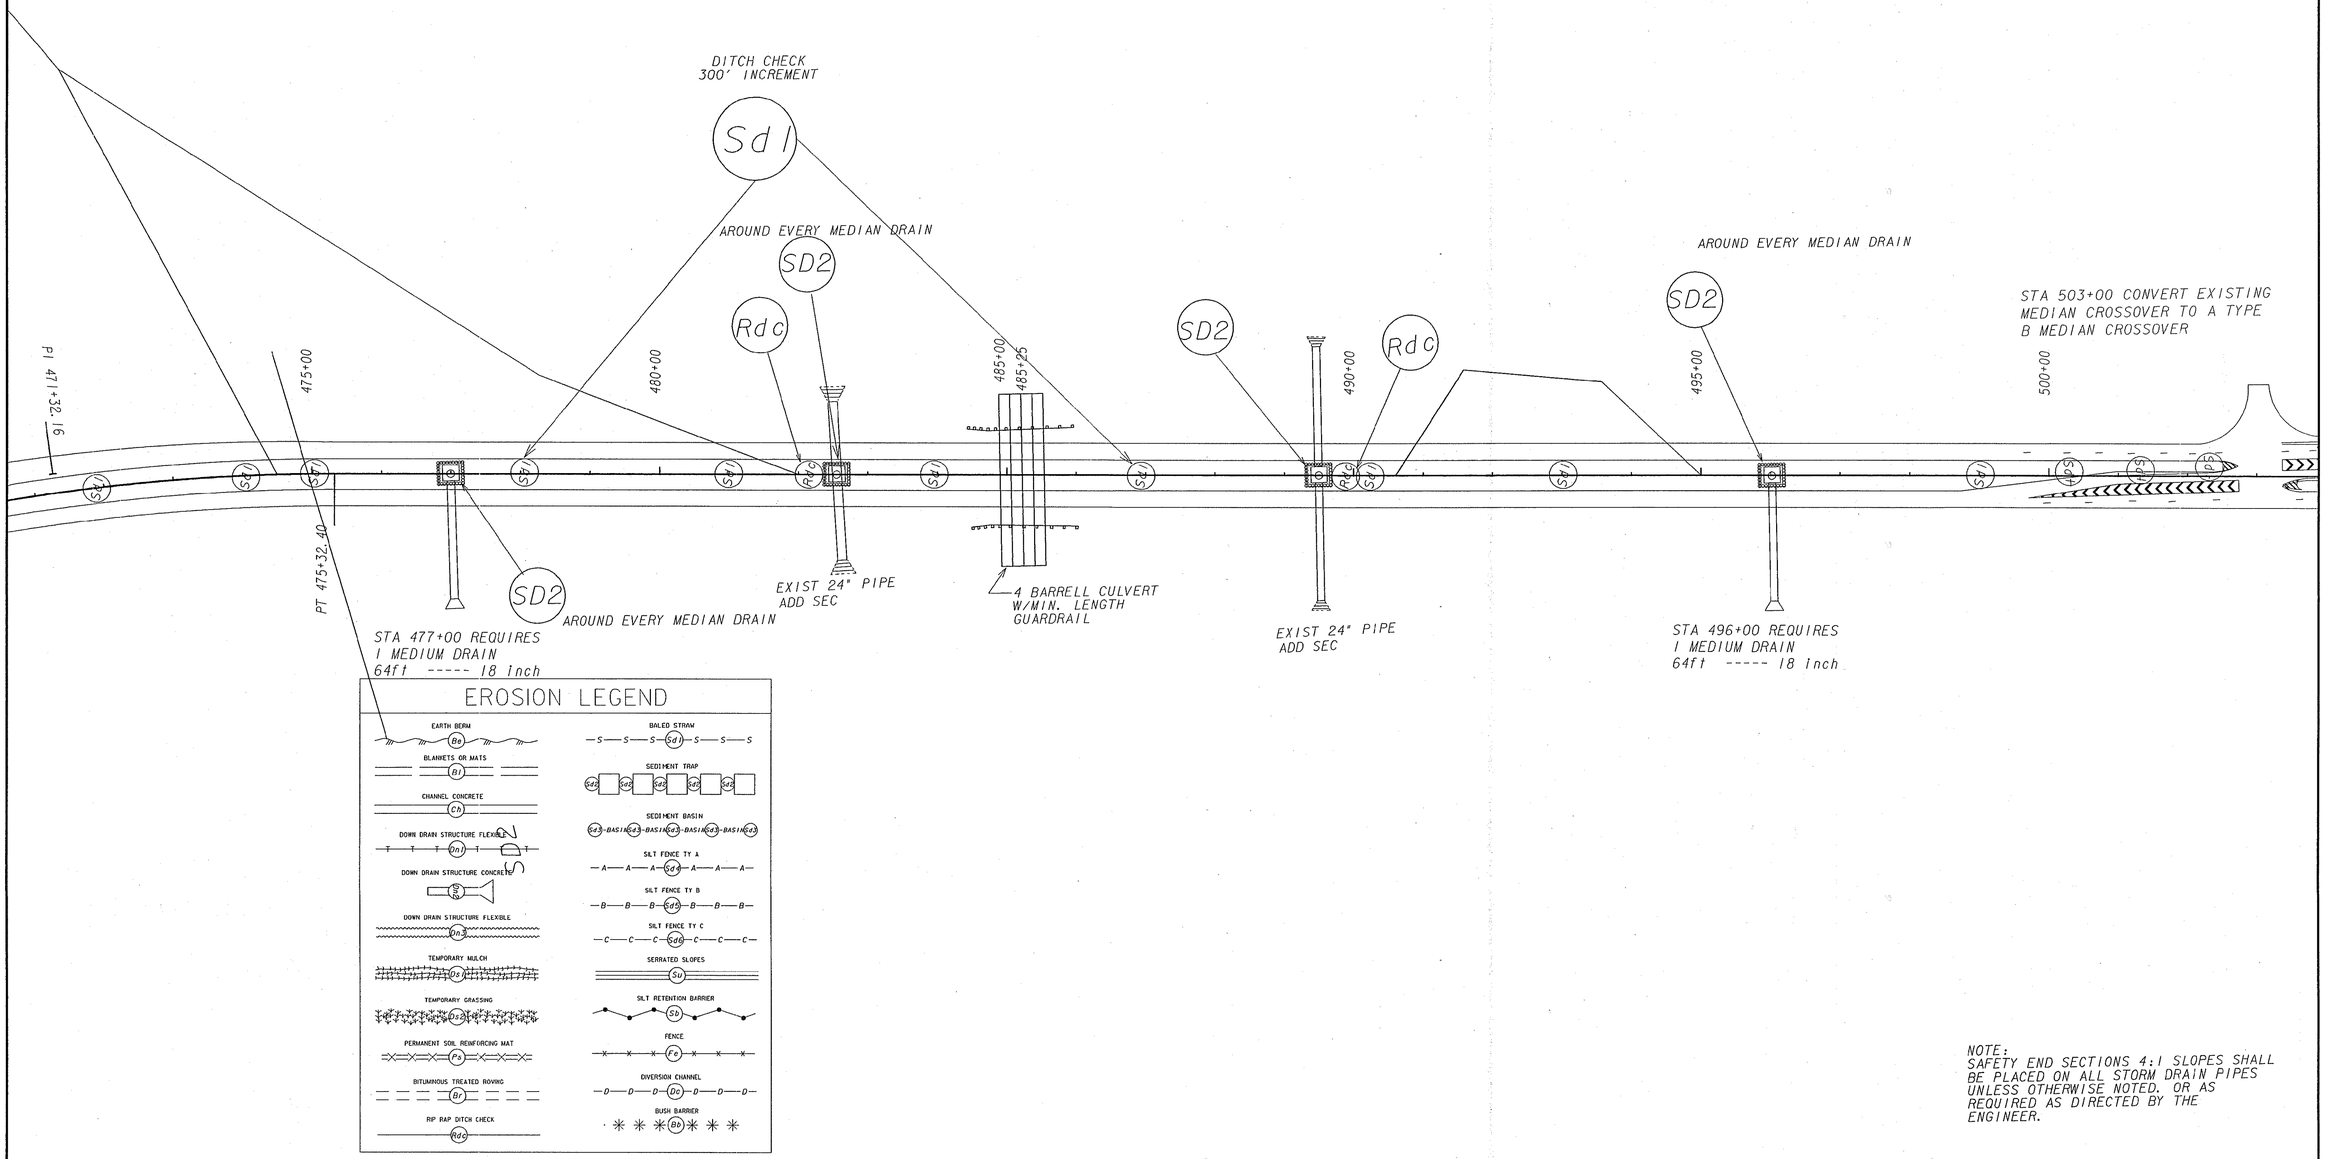

NOTE:
SAFETY END SECTIONS 4:1 SLOPES SHALL BE PLACED ON ALL STORM DRAIN PIPES UNLESS OTHERWISE NOTED. OR AS REQUIRED AS DIRECTED BY THE ENGINEER.

2/20/2008 1:06:03 PM \\GDOT-DSN1\GOPLOT\GCF\Road Design Tiff-18x12 to Tiff-36x24.gcf wnguyen C:\Documents and Settings\wnguyen\Desktop\M002418\Construction\Plan Sheet\m002418 072.tif GO-RD-Plans-Review